
NOTES:


1. DO NOT SCALE FROM THIS DRAWING.
2. ALL DIMENSIONS ARE IN METRES UNLESS OTHERWISE STATED.


KEY:

- CARRIAGEWAY
- FOOTWAY
- CYCLE TRACK
- SHARED USE PATH
- ISLAND
- RAISED TABLE
- VERGE/ LANDSCAPING
- EARTHWORKS
- MAINTENANCE LAY-BY
- TRAMLINE AND LADDER PAVING
- CORDUROY PAVING
- BLISTER TACTILE PAVING (CONTROLLED CROSSING - RED COLOUR)
- BLISTER TACTILE PAVING (UNCONTROLLED CROSSING - BUFF COLOUR)
- SIGNAL POLE
- BUS SHELTER
- ROAD MARKING
- PROPOSED TREES
- LIMIT OF WORKS

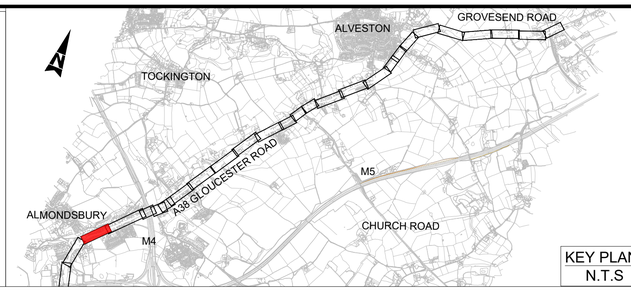


KEY PLAN
N.T.S

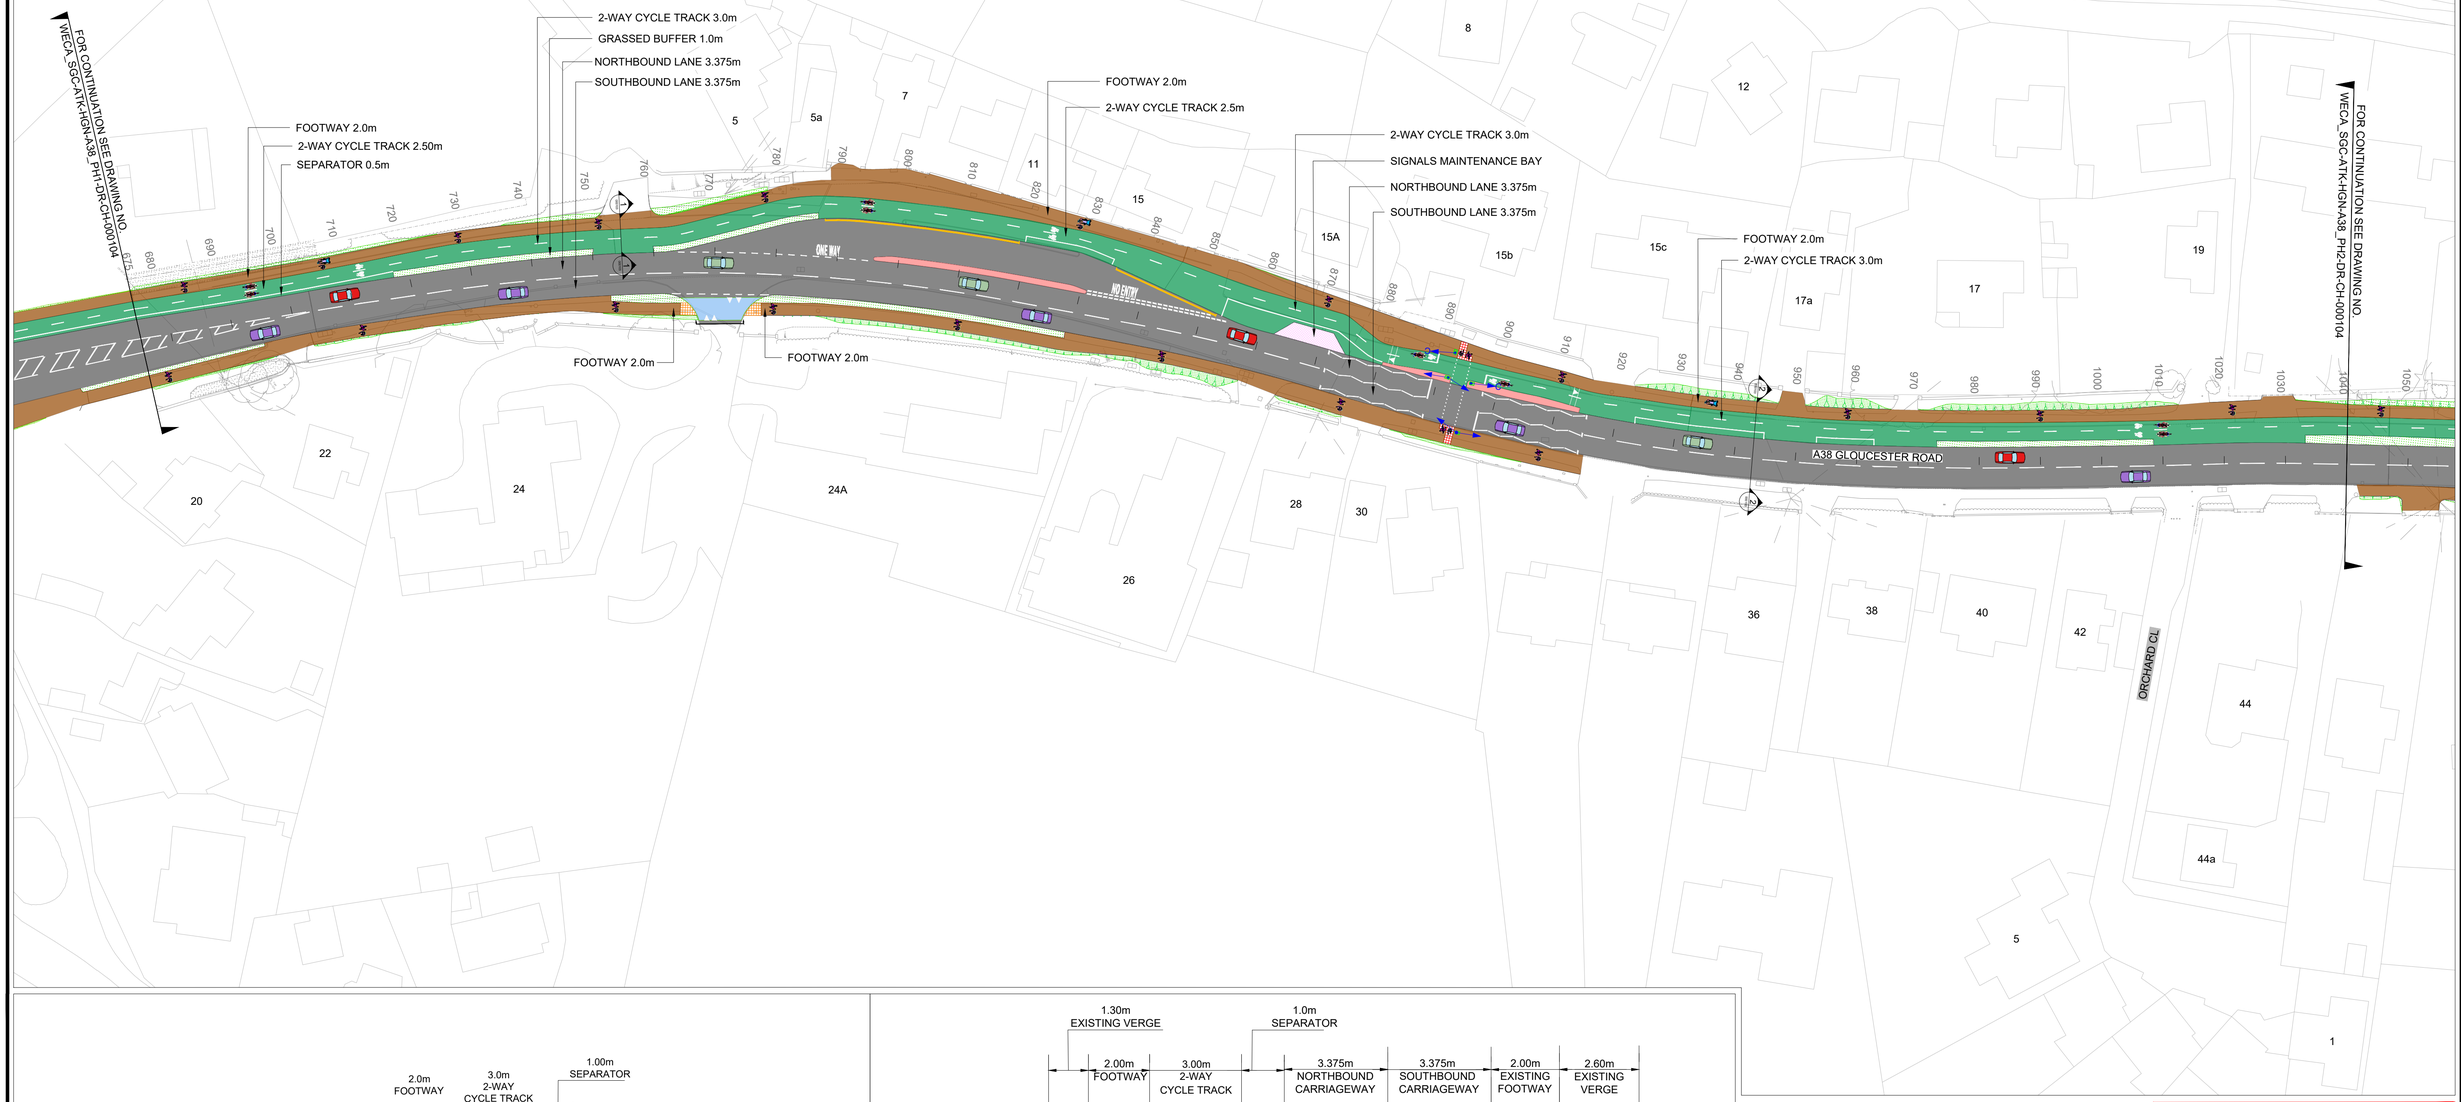

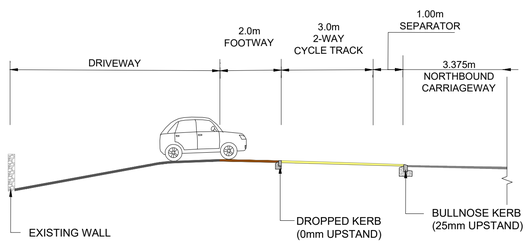

1 000103 CROSS SECTION FOR DRIVEWAY LOCATION
NTS

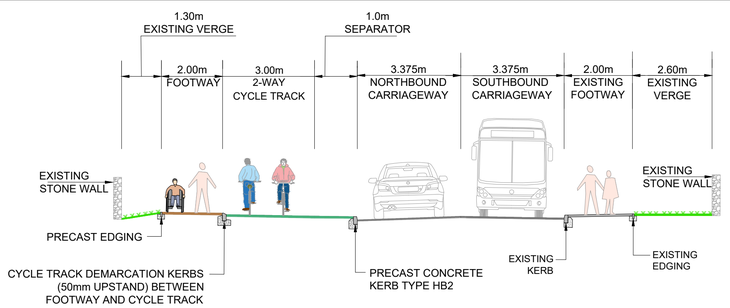

2 000103 TYPICAL CROSS SECTION DETAILS
NTS

SPEED LIMIT 30mph

Scale 1:500
10m 0m 10m 20m 30m

DRAWING NO:- A38_PH2-DR-CH-000103
SCALE : 1:500
REVISION NO. C01

FOR CONSTRUCTION

Funded by UK Government

SCHEME DRAWING
HOLLOW ROAD TO HORTHAM LANE (SHEET 1 OF 2)
A38 PHASE 2