


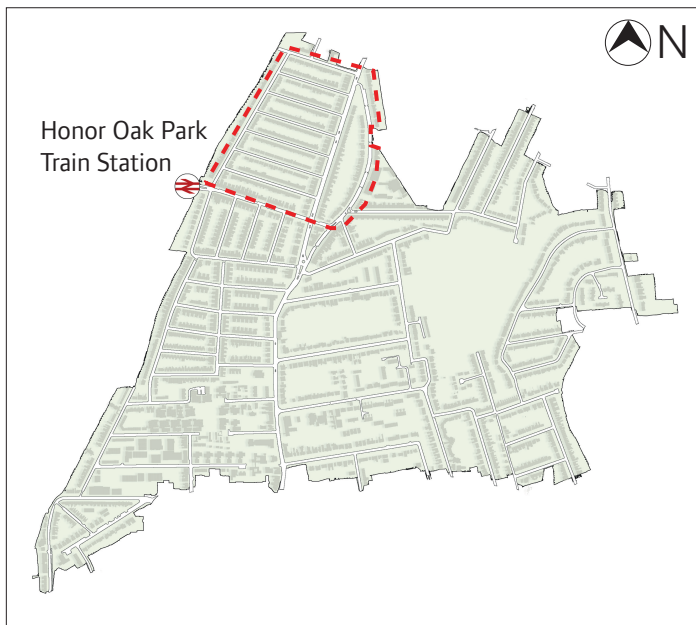


- EXISTING TREES
- PROPOSED NEW TREES
- DOUBLE YELLOW LINE MARKING
- SINGLE YELLOW LINE MARKING
- PARKING BAY: RESIDENTIAL PERMIT ONLY
- PARKING BAY: RESIDENTIAL PERMIT AND PAY BY PHONE
- PARKING BAY: PAY BY PHONE
- DISABLED PARKING BAY
- LOADING BAY
- CAR CLUB BAY
- ELECTRIC VEHICLE CHARGE POINT BAY
- CYCLE STORAGE

PROPOSED PLAN 1/10: GRIERSON ROAD

Note: Please do not scale from this drawing

0 10 50 100m



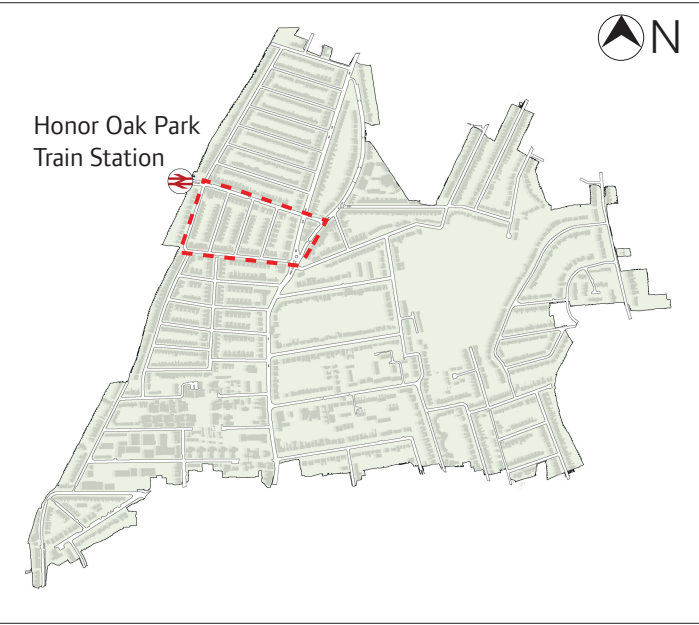


HONOR OAK PARK
TRAIN STATION



- EXISTING TREES
- PROPOSED NEW TREES
- DOUBLE YELLOW
LINE MARKING
- PARKING BAY:
RESIDENTIAL PERMIT ONLY
- PARKING BAY:
RESIDENTIAL PERMIT AND
PAY BY PHONE
- PARKING BAY:
PAY BY PHONE
- DISABLED PARKING BAY
- LOADING BAY
- CAR CLUB BAY
- ELECTRIC VEHICLE CHARGE
POINT BAY
- CYCLE STORAGE

PROPOSED PLAN 2/10: LESSING STREET
Note: Please do not scale from this drawing



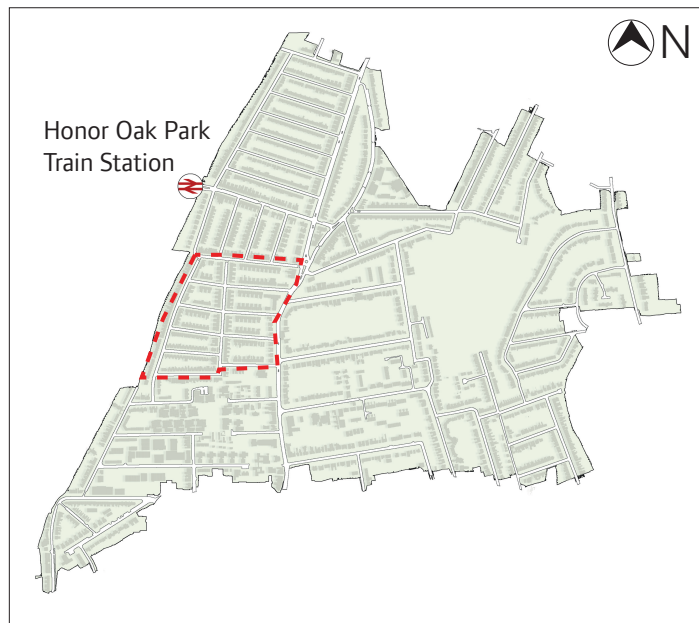



- EXISTING TREES
- PROPOSED NEW TREES
- DOUBLE YELLOW LINE MARKING
- SINGLE YELLOW LINE MARKING
- PARKING BAY: RESIDENTIAL PERMIT ONLY
- PARKING BAY: RESIDENTIAL PERMIT AND PAY BY PHONE
- PARKING BAY: PAY BY PHONE
- DISABLED PARKING BAY
- CAR CLUB BAY
- ELECTRIC VEHICLE CHARGE POINT BAY
- CYCLE STORAGE

PROPOSED PLAN 3/10: BOVILL ROAD

Note: Please do not scale from this drawing

0 10 50 100m



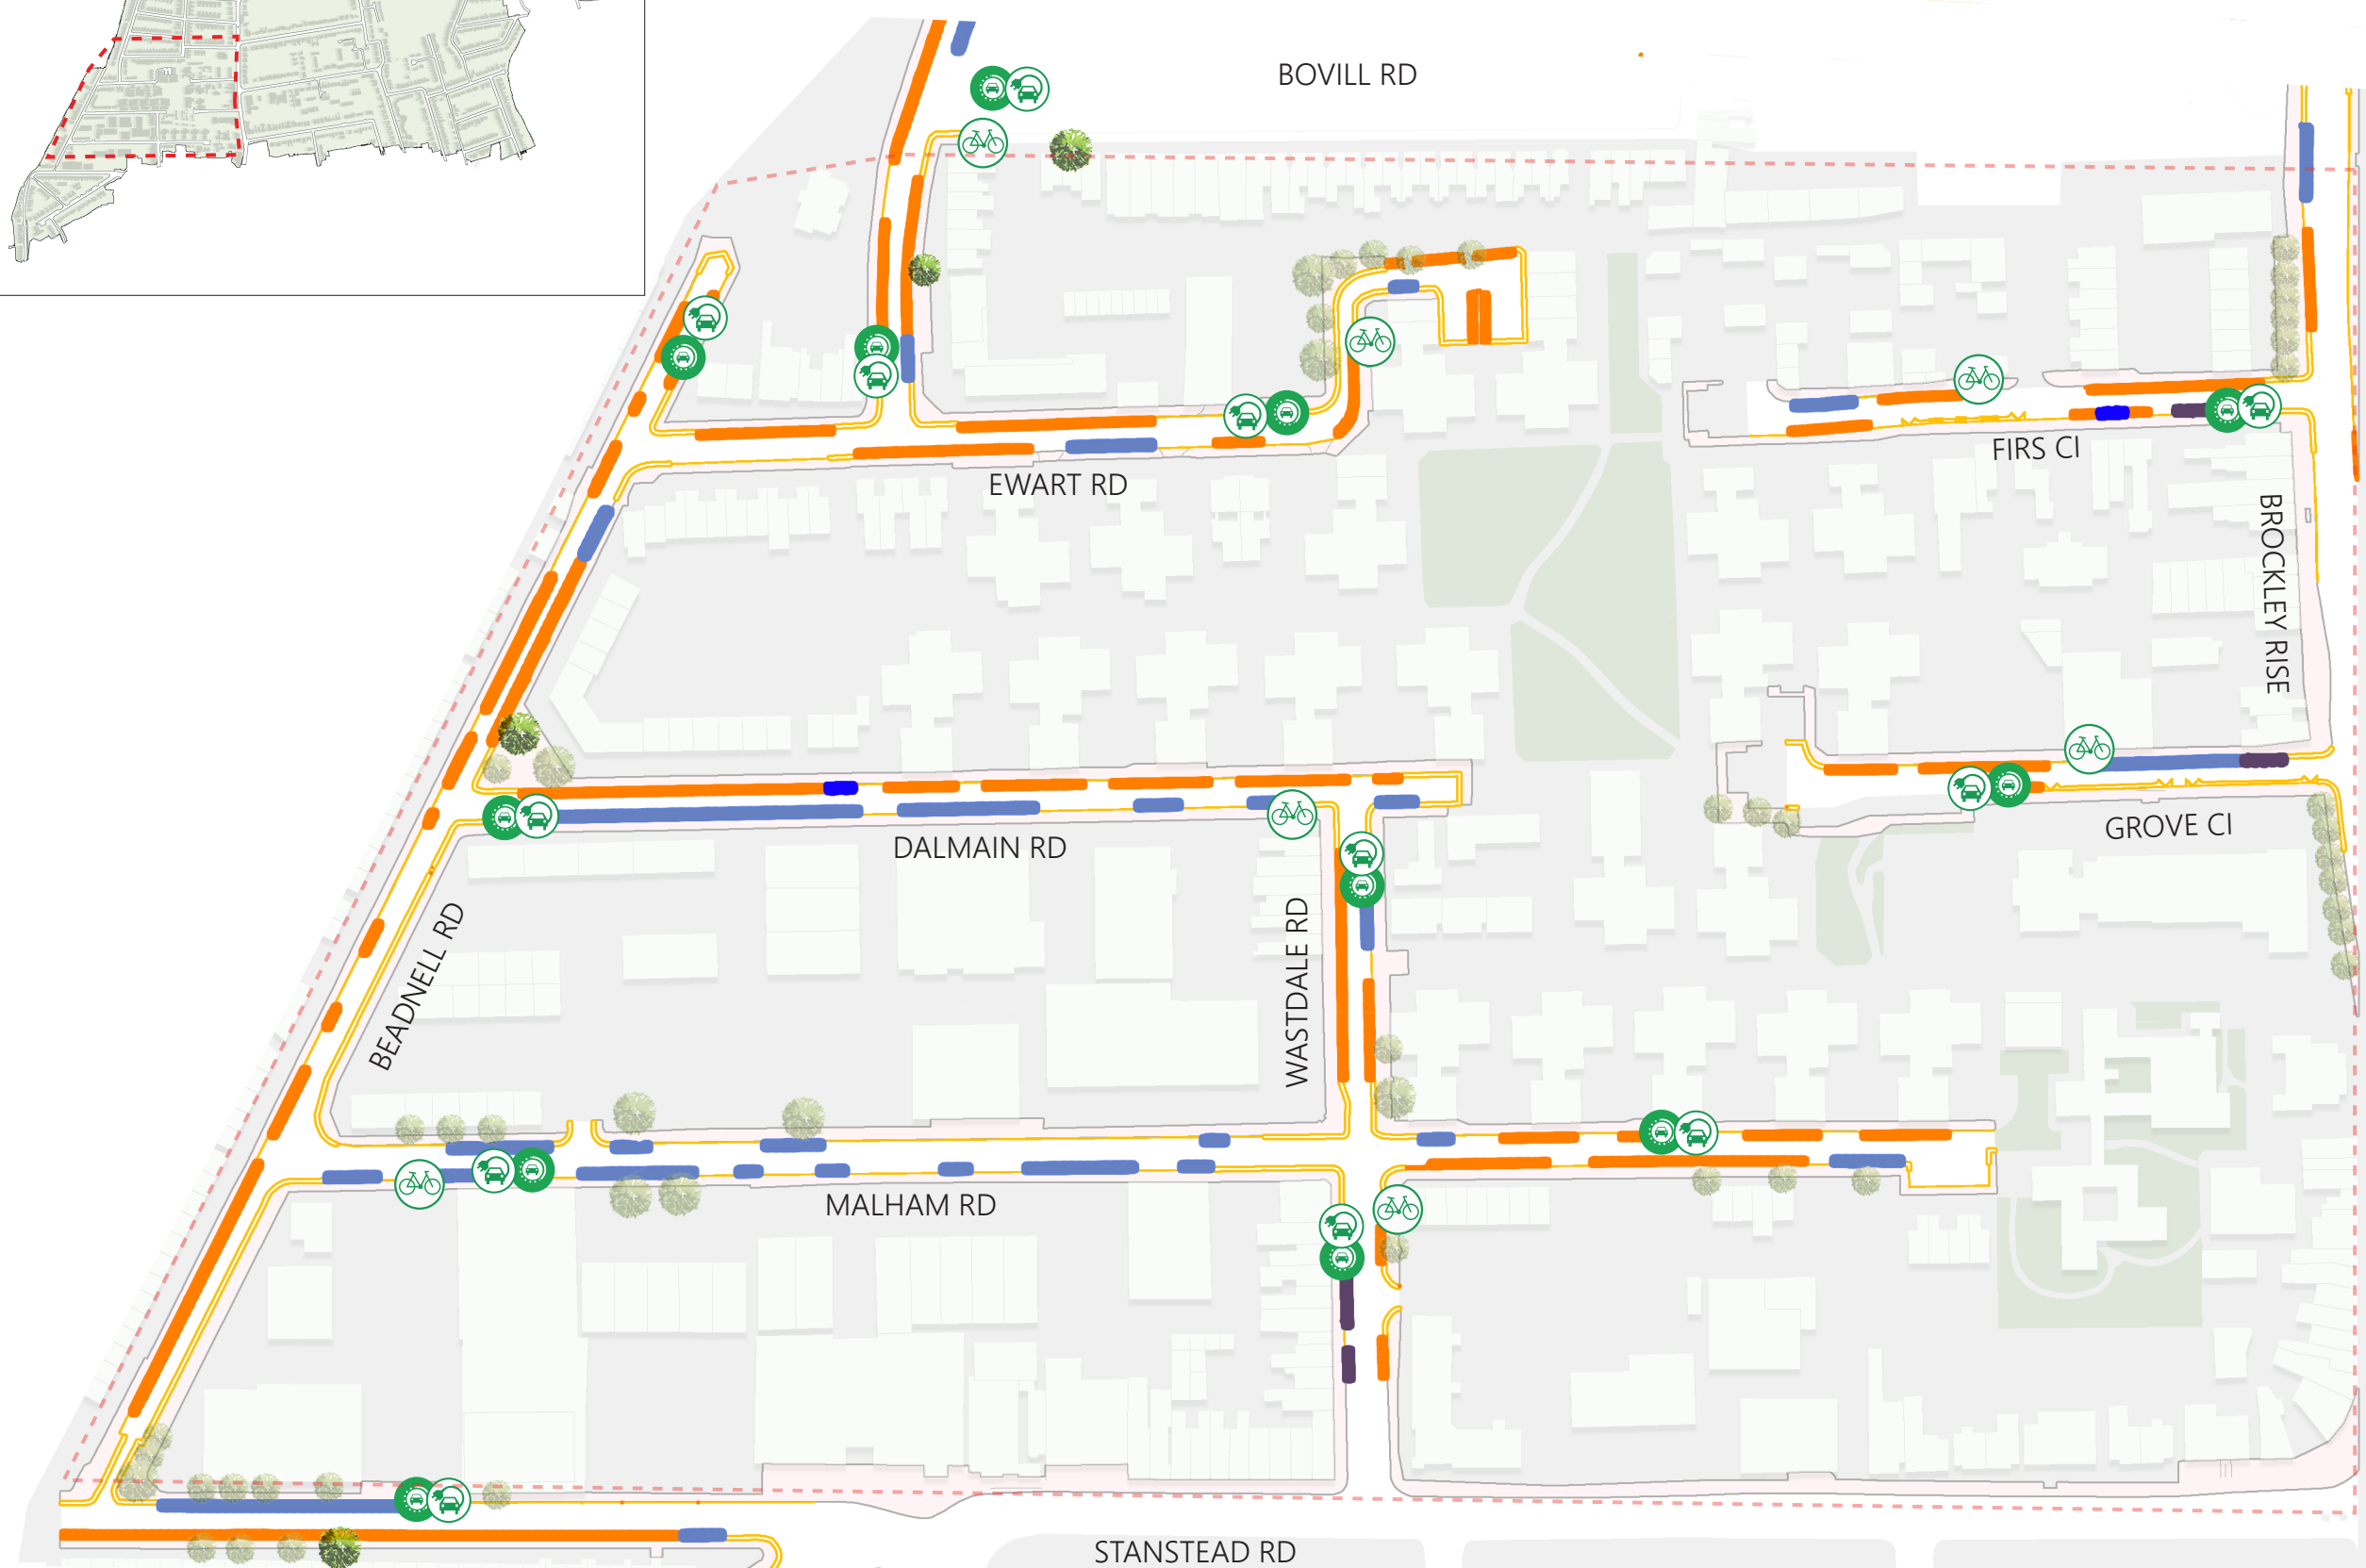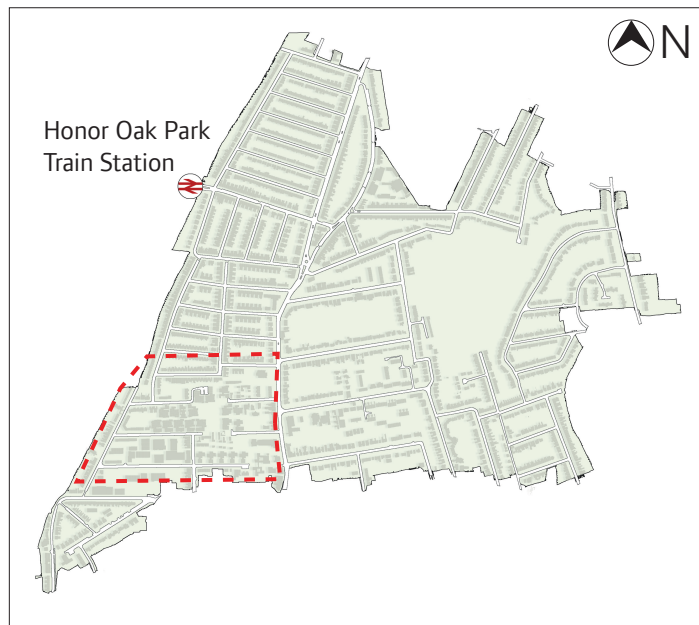


- EXISTING TREES
- PROPOSED NEW TREES
- DOUBLE YELLOW LINE MARKING
- SINGLE YELLOW LINE MARKING
- PARKING BAY: RESIDENTIAL PERMIT ONLY
- PARKING BAY: RESIDENTIAL PERMIT AND PAY BY PHONE
- PARKING BAY: PAY BY PHONE
- DISABLED PARKING BAY
- CAR CLUB BAY
- ELECTRIC VEHICLE CHARGE POINT BAY
- CYCLE STORAGE

PROPOSED PLAN 4/10: BEADNELL ROAD

Note: Please do not scale from this drawing



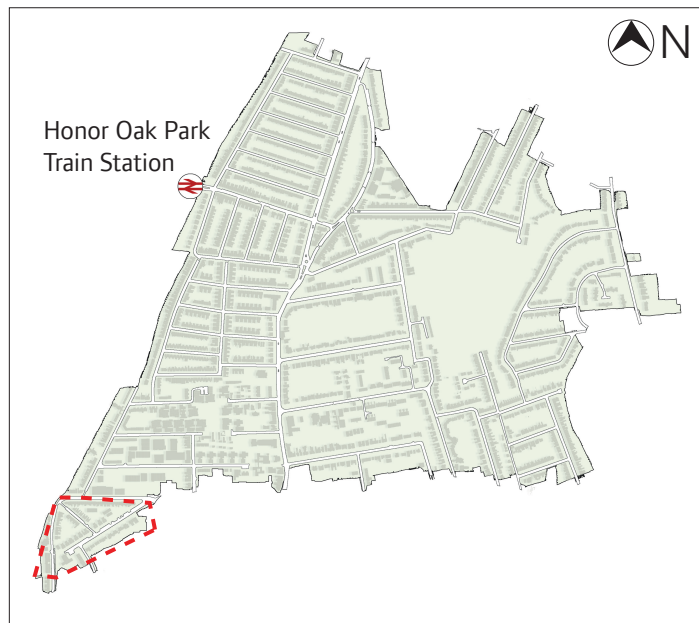

- EXISTING TREES
- PROPOSED NEW TREES
- DOUBLE YELLOW LINE MARKING
- SINGLE YELLOW LINE MARKING
- PARKING BAY: RESIDENTIAL PERMIT ONLY
- PARKING BAY: RESIDENTIAL PERMIT AND PAY BY PHONE
- PARKING BAY: PAY BY PHONE
- DISABLED PARKING BAY
- AMBULANCES
- CAR CLUB BAY
- ELECTRIC VEHICLE CHARGE POINT BAY
- CYCLE STORAGE

PROPOSED PLAN 5/10: ROCKBOURNE ROAD

Note: Please do not scale from this drawing







- EXISTING TREES
- PROPOSED NEW TREES
- DOUBLE YELLOW LINE MARKING
- SINGLE YELLOW LINE MARKING
- PARKING BAY: RESIDENTIAL PERMIT ONLY
- PARKING BAY: RESIDENTIAL PERMIT AND PAY BY PHONE
- PARKING BAY: PAY BY PHONE
- PARKING BAY: BUSINESS PERMIT
- DISABLED PARKING BAY
- CAR CLUB BAY
- ELECTRIC VEHICLE CHARGE POINT BAY
- CYCLE STORAGE

PROPOSED PLAN 6/10: CODRINGTON HILL

Note: Please do not scale from this drawing

0 10 50 100m



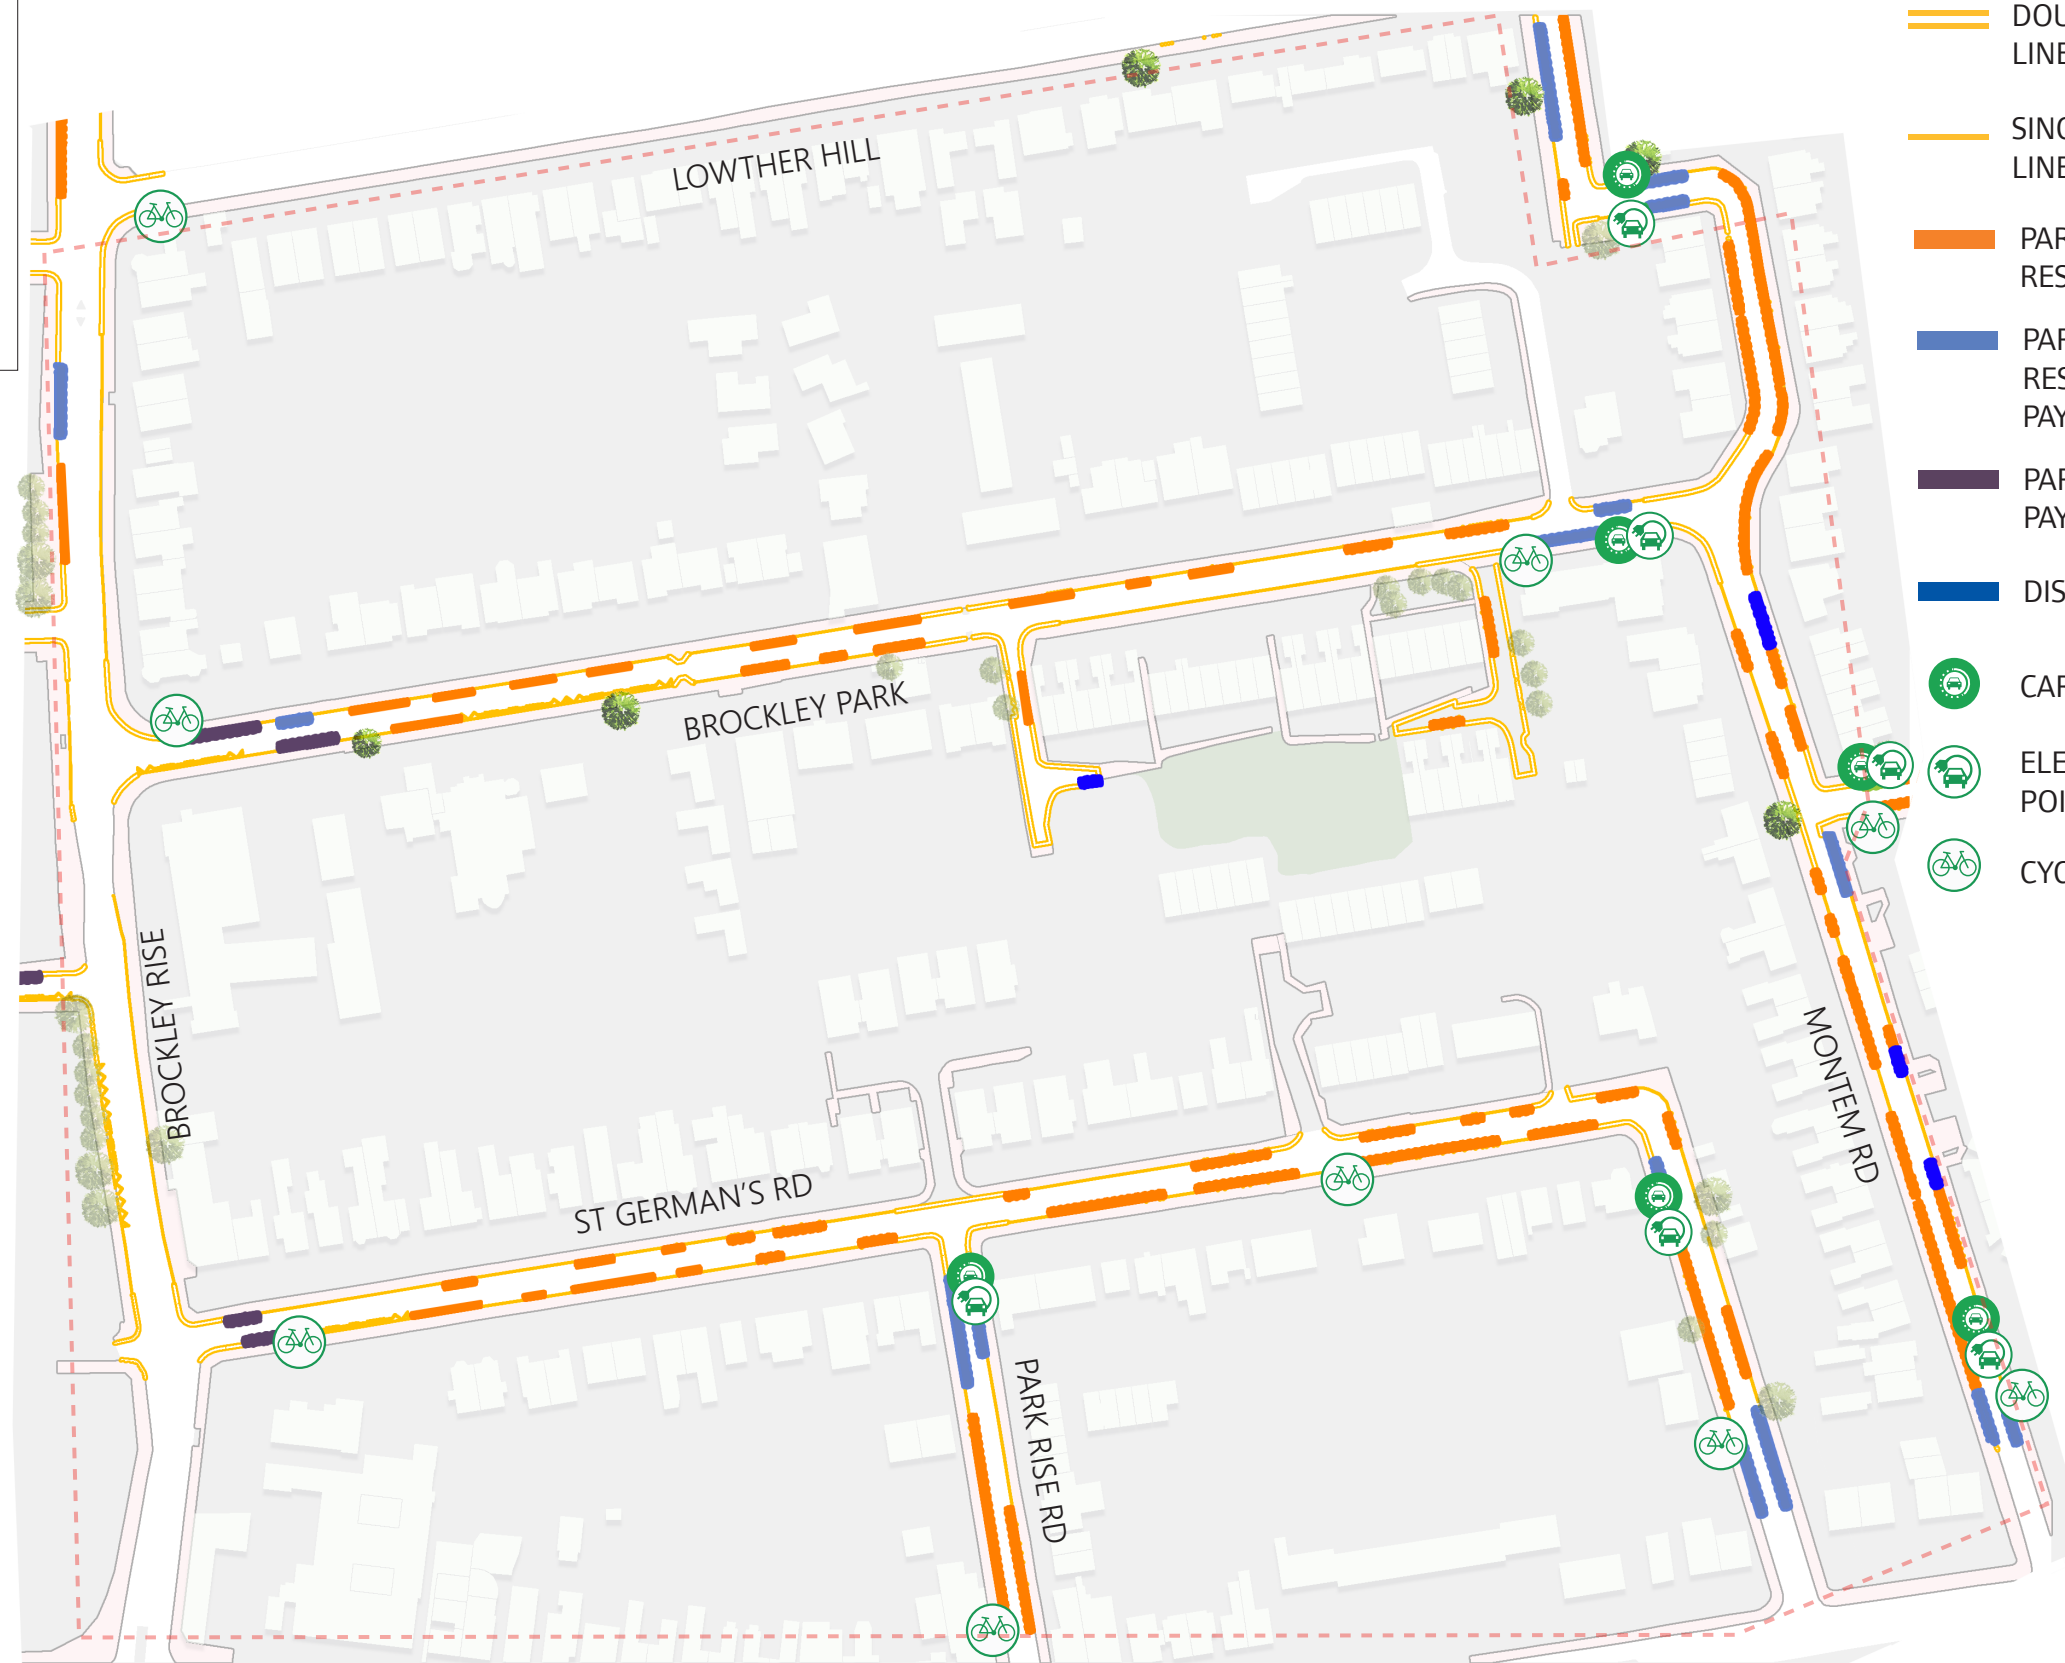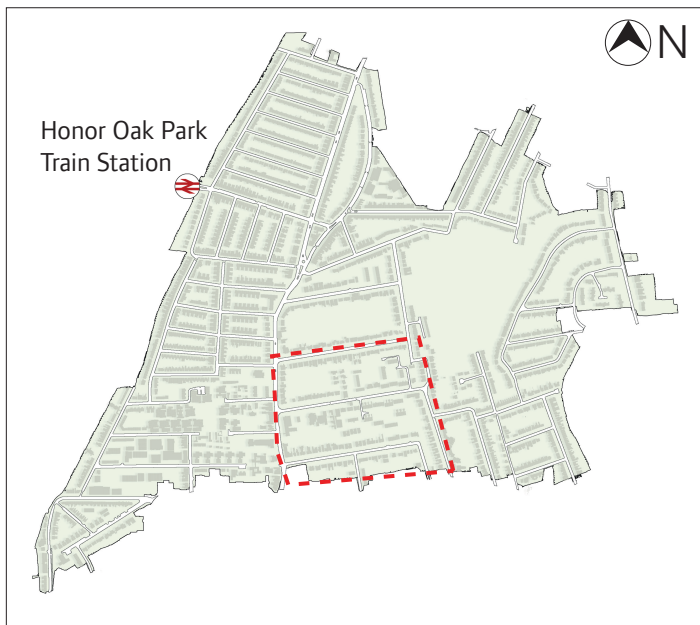


- EXISTING TREES
- PROPOSED NEW TREES
- DOUBLE YELLOW LINE MARKING
- SINGLE YELLOW LINE MARKING
- PARKING BAY: RESIDENTIAL PERMIT ONLY
- PARKING BAY: RESIDENTIAL PERMIT AND PAY BY PHONE
- PARKING BAY: PAY BY PHONE
- DISABLED PARKING BAY
- CAR CLUB BAY
- ELECTRIC VEHICLE CHARGE POINT BAY
- CYCLE STORAGE

PROPOSED PLAN 7/10: BROCKLEY PARK

Note: Please do not scale from this drawing

0 10 50 100m



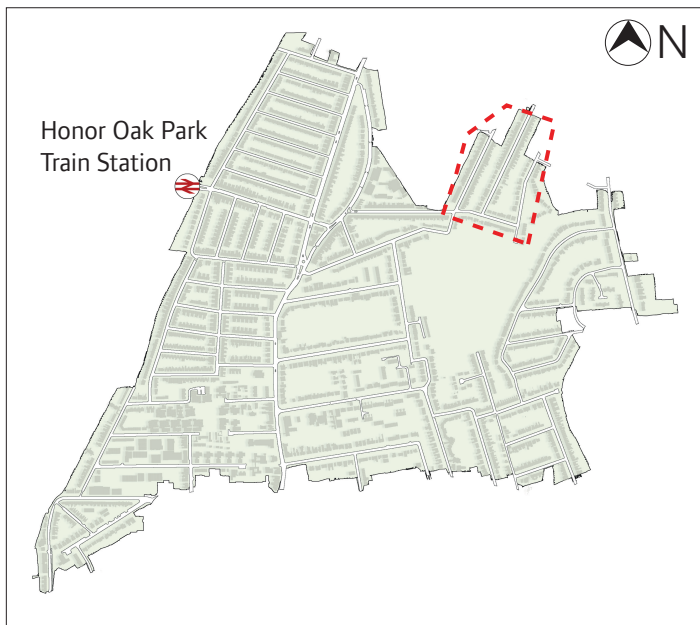

-  EXISTING TREES
-  PROPOSED NEW TREES
-  DOUBLE YELLOW LINE MARKING
-  SINGLE YELLOW LINE MARKING
-  PARKING BAY: RESIDENTIAL PERMIT ONLY
-  PARKING BAY: RESIDENTIAL PERMIT AND PAY BY PHONE
-  DISABLED PARKING BAY
-  CAR CLUB BAY
-  ELECTRIC VEHICLE CHARGE POINT BAY
-  CYCLE STORAGE

PROPOSED PLAN 8/10: SALEHURST ROAD

Note: Please do not scale from this drawing

0 10 50 100m






-  EXISTING TREES
-  PROPOSED NEW TREES
-  DOUBLE YELLOW LINE MARKING
-  SINGLE YELLOW LINE MARKING
-  PARKING BAY: RESIDENTIAL PERMIT ONLY
-  PARKING BAY: RESIDENTIAL PERMIT AND PAY BY PHONE
-  DISABLED PARKING BAY
-  CAR CLUB BAY
-  ELECTRIC VEHICLE CHARGE POINT BAY
-  CYCLE STORAGE

PROPOSED PLAN 9/10: BANKHURST ROAD

Note: Please do not scale from this drawing

0 10 50 100m



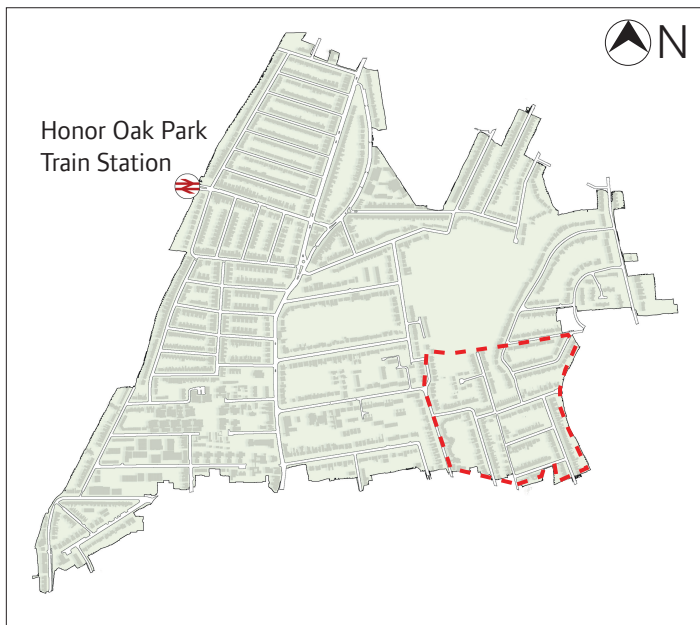

- EXISTING TREES
- PROPOSED NEW TREES
- DOUBLE YELLOW LINE MARKING
- SINGLE YELLOW LINE MARKING
- PARKING BAY: RESIDENTIAL PERMIT ONLY
- PARKING BAY: RESIDENTIAL PERMIT AND PAY BY PHONE
- PARKING BAY: PAY BY PHONE
- DISABLED PARKING BAY
- CAR CLUB BAY
- ELECTRIC VEHICLE CHARGE POINT BAY
- CYCLE STORAGE

PROPOSED PLAN 10/10: BLYTHE HILL

Note: Please do not scale from this drawing

