

SITE CLEARANCE

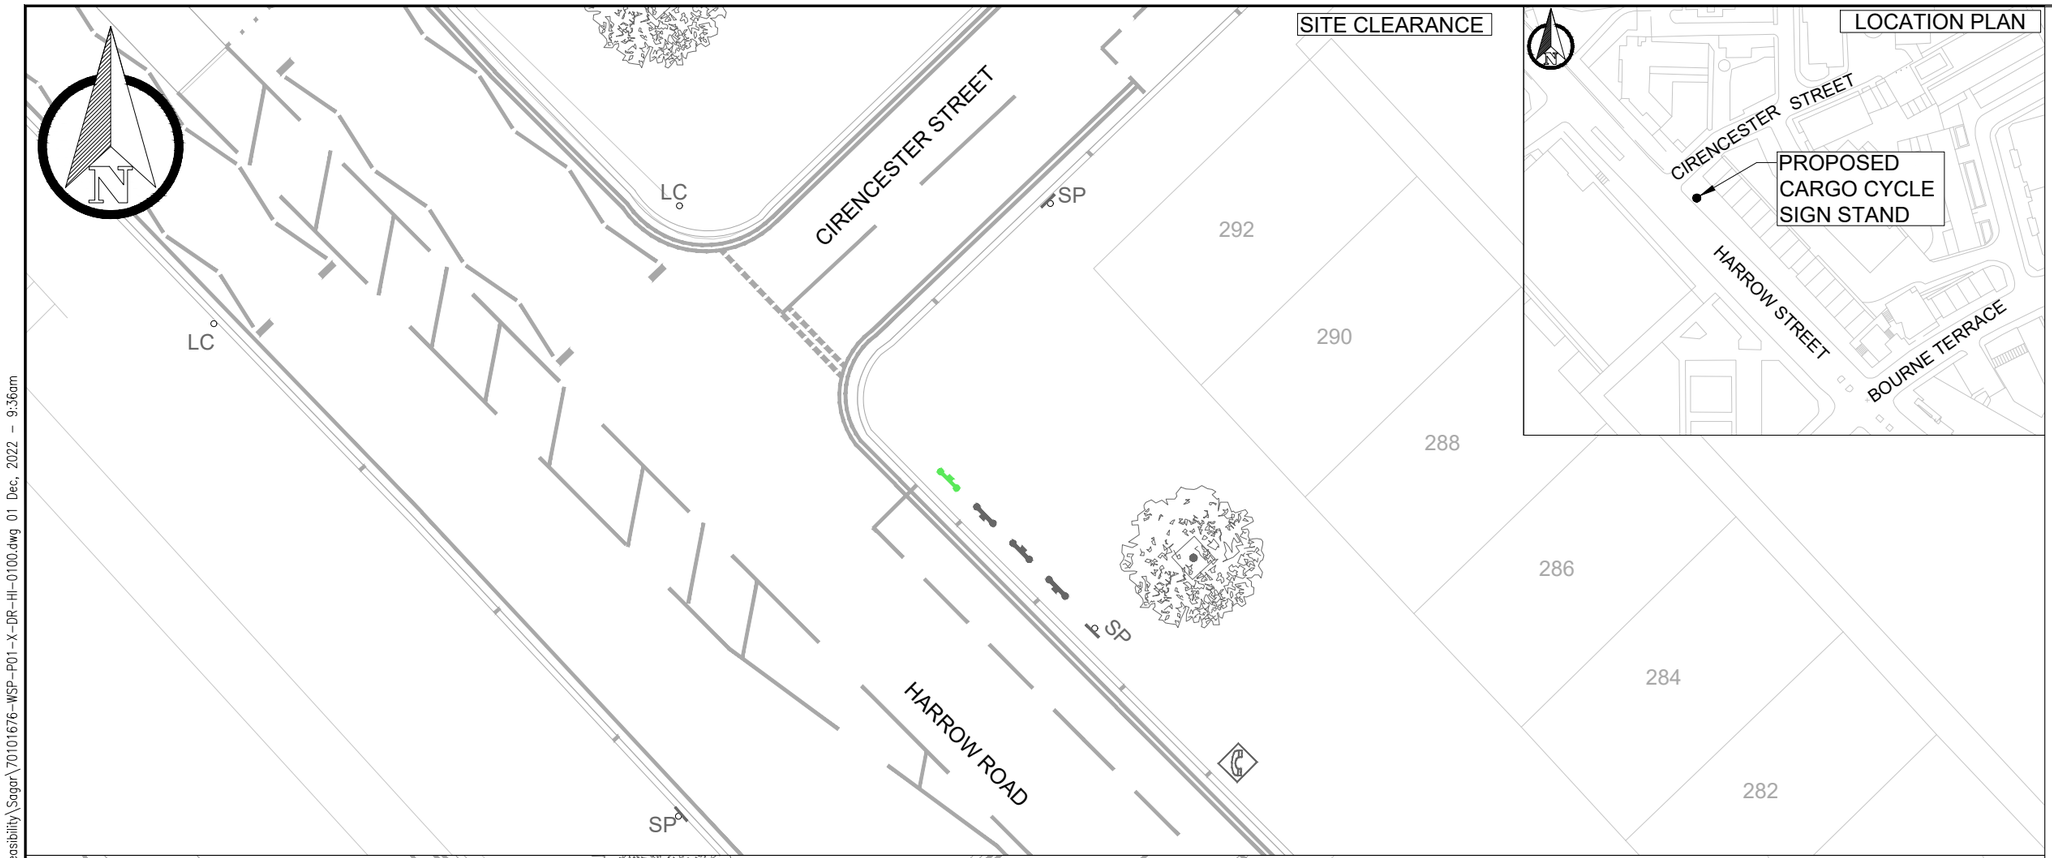

LOCATION PLAN

GENERAL ARRANGEMENT

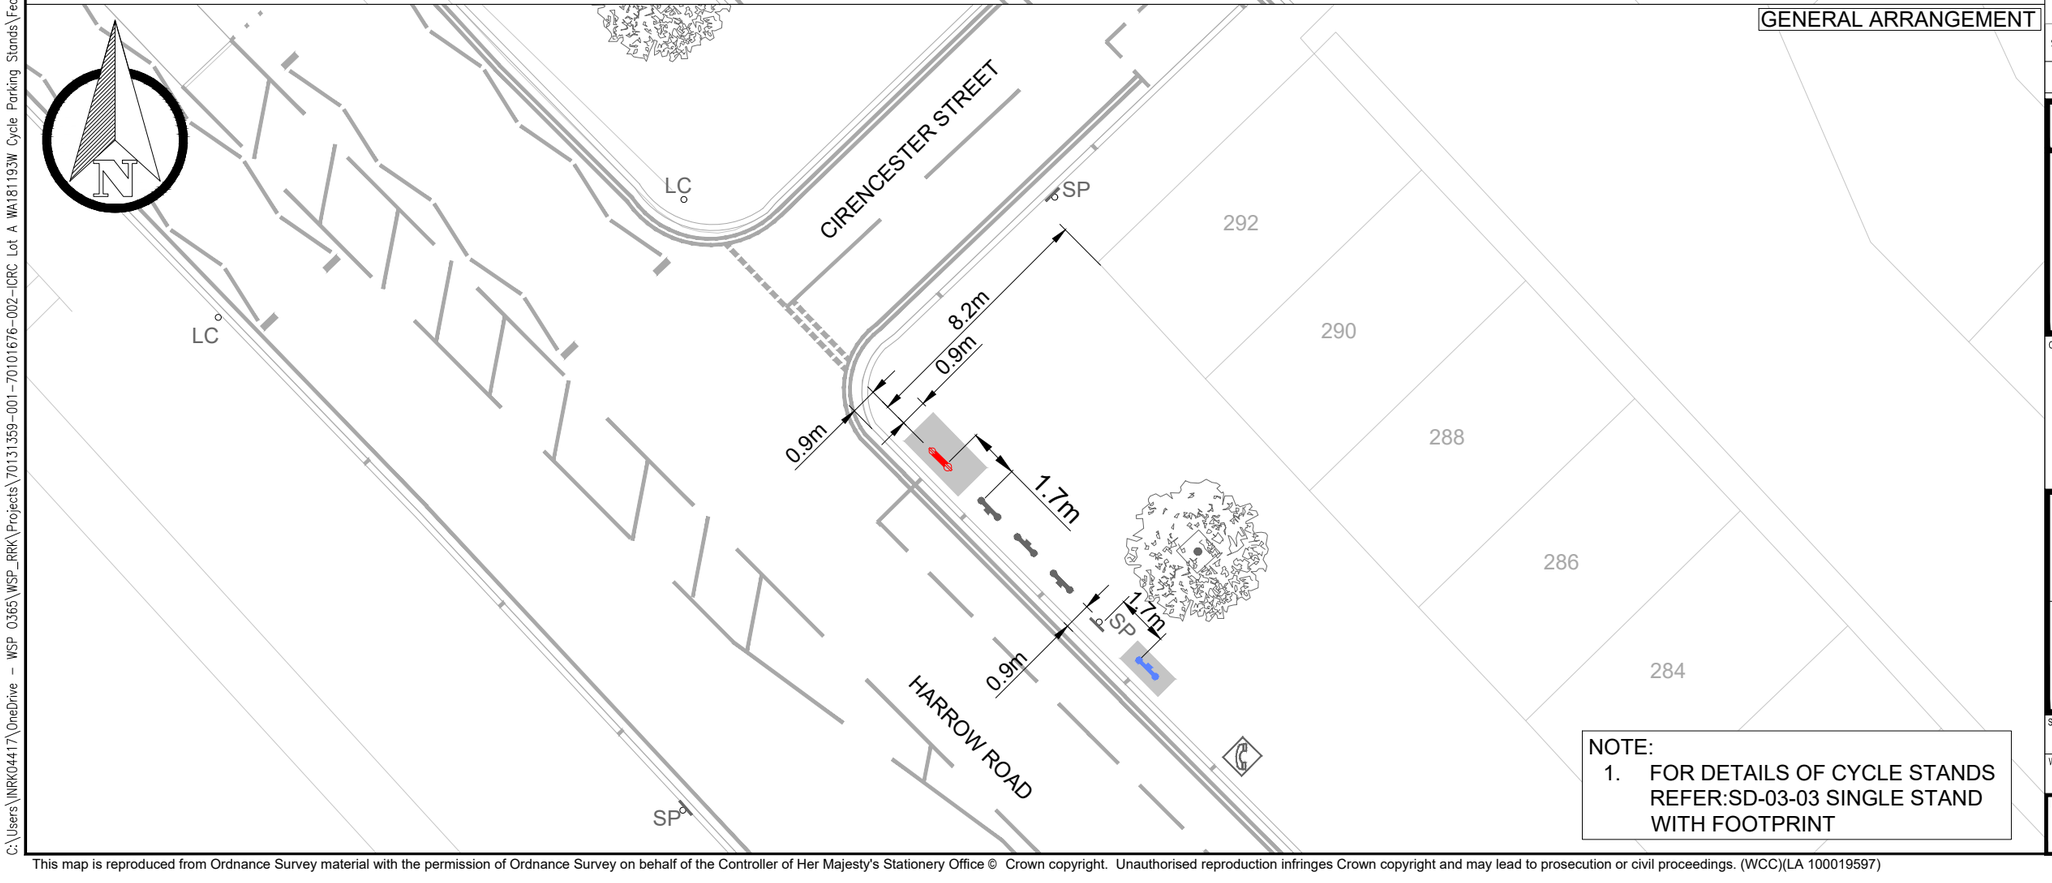

KEY

- EXISTING LINE MARKING
- EXISITING KERB
- LC EXISTING LAMP COLUMN
- SP EXISTING SIGN AND POST
- EXISTING TREE
- EXISTING TELEPHONE BOX
- RELOCATED TYPE 2 CYCLE STAND
- EXISTING TYPE 2 CYCLE STAND TO BE REMOVED AND SET ASIDE FOR RELOCATION
- PROPOSED CARGO BIKE SIGN STAND
- EXISTING TYPE 1 CYCLE STAND
- EXISTING TYPE 2 CYCLE STAND
- PROPOSED CYCLE FOOTPRINT

NOTE:
1. FOR DETAILS OF CYCLE STANDS REFER:SD-03-03 SINGLE STAND WITH FOOTPRINT

REV	DATE	BY	DESCRIPTION	CHK	APD
S2-P01	01/12/2022	SA	INITIAL ISSUE	PV	DVR

DRAWING STATUS: FEASIBILITY DESIGN

CONWAY great people : great work
wsp
25 Mandela Way, London, SE1 5SZ
www.fmconway.co.uk www.wsp.com

CLIENT: City of Westminster

PROJECT: LOT A WA181193W CYCLE PARKING STANDS

TITLE: 292 HARROW ROAD
GENERAL ARRANGEMENT & SITE CLEARANCE

SCALE @ A3	DATE	DESIGN/DRAWN	CHECKED	APPROVED	SHEET
1:200	01/12/2022	SA	PV	DVR	A3

WSP PROJECT NO.	FMC PROJECT No.	WCC PROJECT NO.
70101676	WA2209MCP	C.WD13413

DRAWING No.: 70101676-WSP-P01-X-DR-HI-0100-02
REV.: S2-P01

C:\Users\NRK04417\OneDrive - WSP 0365\WSP_RRK\Projects\70131359-001-70101676-002-ICRC Lot A WA181193W Cycle Parking Stands\Feasibility\Sagar\70101676-WSP-P01-X-DR-HI-0100.dwg 01 Dec, 2022 - 9:36am

This map is reproduced from Ordnance Survey material with the permission of Ordnance Survey on behalf of the Controller of Her Majesty's Stationery Office © Crown copyright. Unauthorised reproduction infringes Crown copyright and may lead to prosecution or civil proceedings. (WCC)(LA 100019597)