
NOTES:

1. ALL DIMENSIONS ARE IN METRES UNLESS OTHERWISE STATED.
2. THIS DRAWING CONTAINS COLOURED LINES / INFORMATION THAT MAY NOT BE CLEAR IF REPRODUCED IN BLACK & WHITE.

KEY:

- CARRIAGEWAY
- FOOTWAY
- CYCLE TRACK
- SHARED USE PATH
- HARD SURFACE / ISLAND
- RAISED TABLE
- VERGE / LANDSCAPING
- EARTHWORKS
- MAINTENANCE LAY-BY
- TREE PLANTING
- TRAMLINE AND LADDER PAVING
- CORDUROY PAVING
- BLISTER TACTILE PAVING (CONTROLLED CROSSING - RED COLOUR)
- BLISTER TACTILE PAVING (UNCONTROLLED CROSSING - BUFF COLOUR)
- ROAD MARKING
- TRAFFIC SIGNAL POLE
- LIMIT OF WORKS

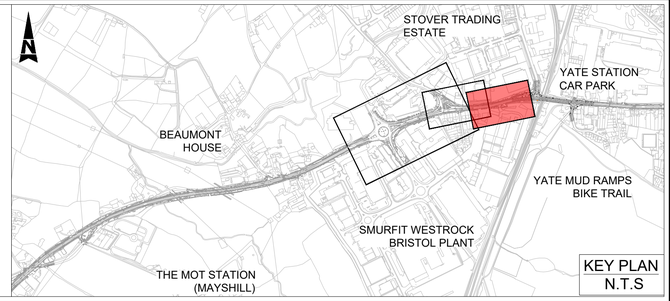

KEY PLAN N.T.S

MSA SAFETY UNIT X

FOR CONTINUATION SEE DRAWING NO. 5231408-ATK-HGN-A432-DR-CH-000021

FOR CONTINUATION SEE DRAWING NO. 5231408-ATK-HGN-A432-DR-CH-000023

9740.000 9760.000 9780.000 9800.000 9820.000 9840.000 9860.000 9880.000 9900.000 9920.000

A432 BADMINTON ROAD

BUS SHELTER


BUS STOP

FOOTWAY 2.0m
2 WAY CYCLE TRACK 3.0m
SEPARATOR 0.5m
EASTBOUND LANE 3.2m
WESTBOUND LANE 3.2m

454

KWICK FIT - YATE TIRE SHOP

456

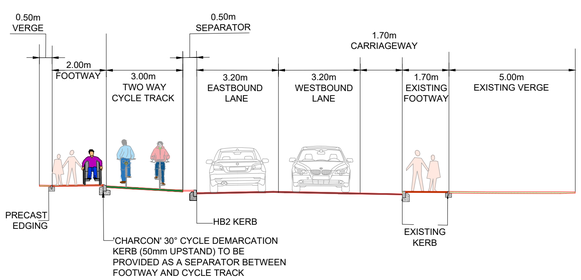

43 000022 TYPICAL CROSS SECTION DETAILS
NTS

FOR CONSTRUCTION

SPEED LIMIT 30mph

Scale 1:250
5m 0m 5m 10m 15m

DRAWING NO:- 5231408-ATK-HGN-A432-DR-CH-000022
SCALE : 1:250
REVISION NO. C01

Funded by UK Government

SCHEME DRAWING
A4174-A432 CYCLE CORRIDOR
SECTION - 8
A432 CULVERT AVENUE ROUNDABOUT (SHEET 3 OF 3)