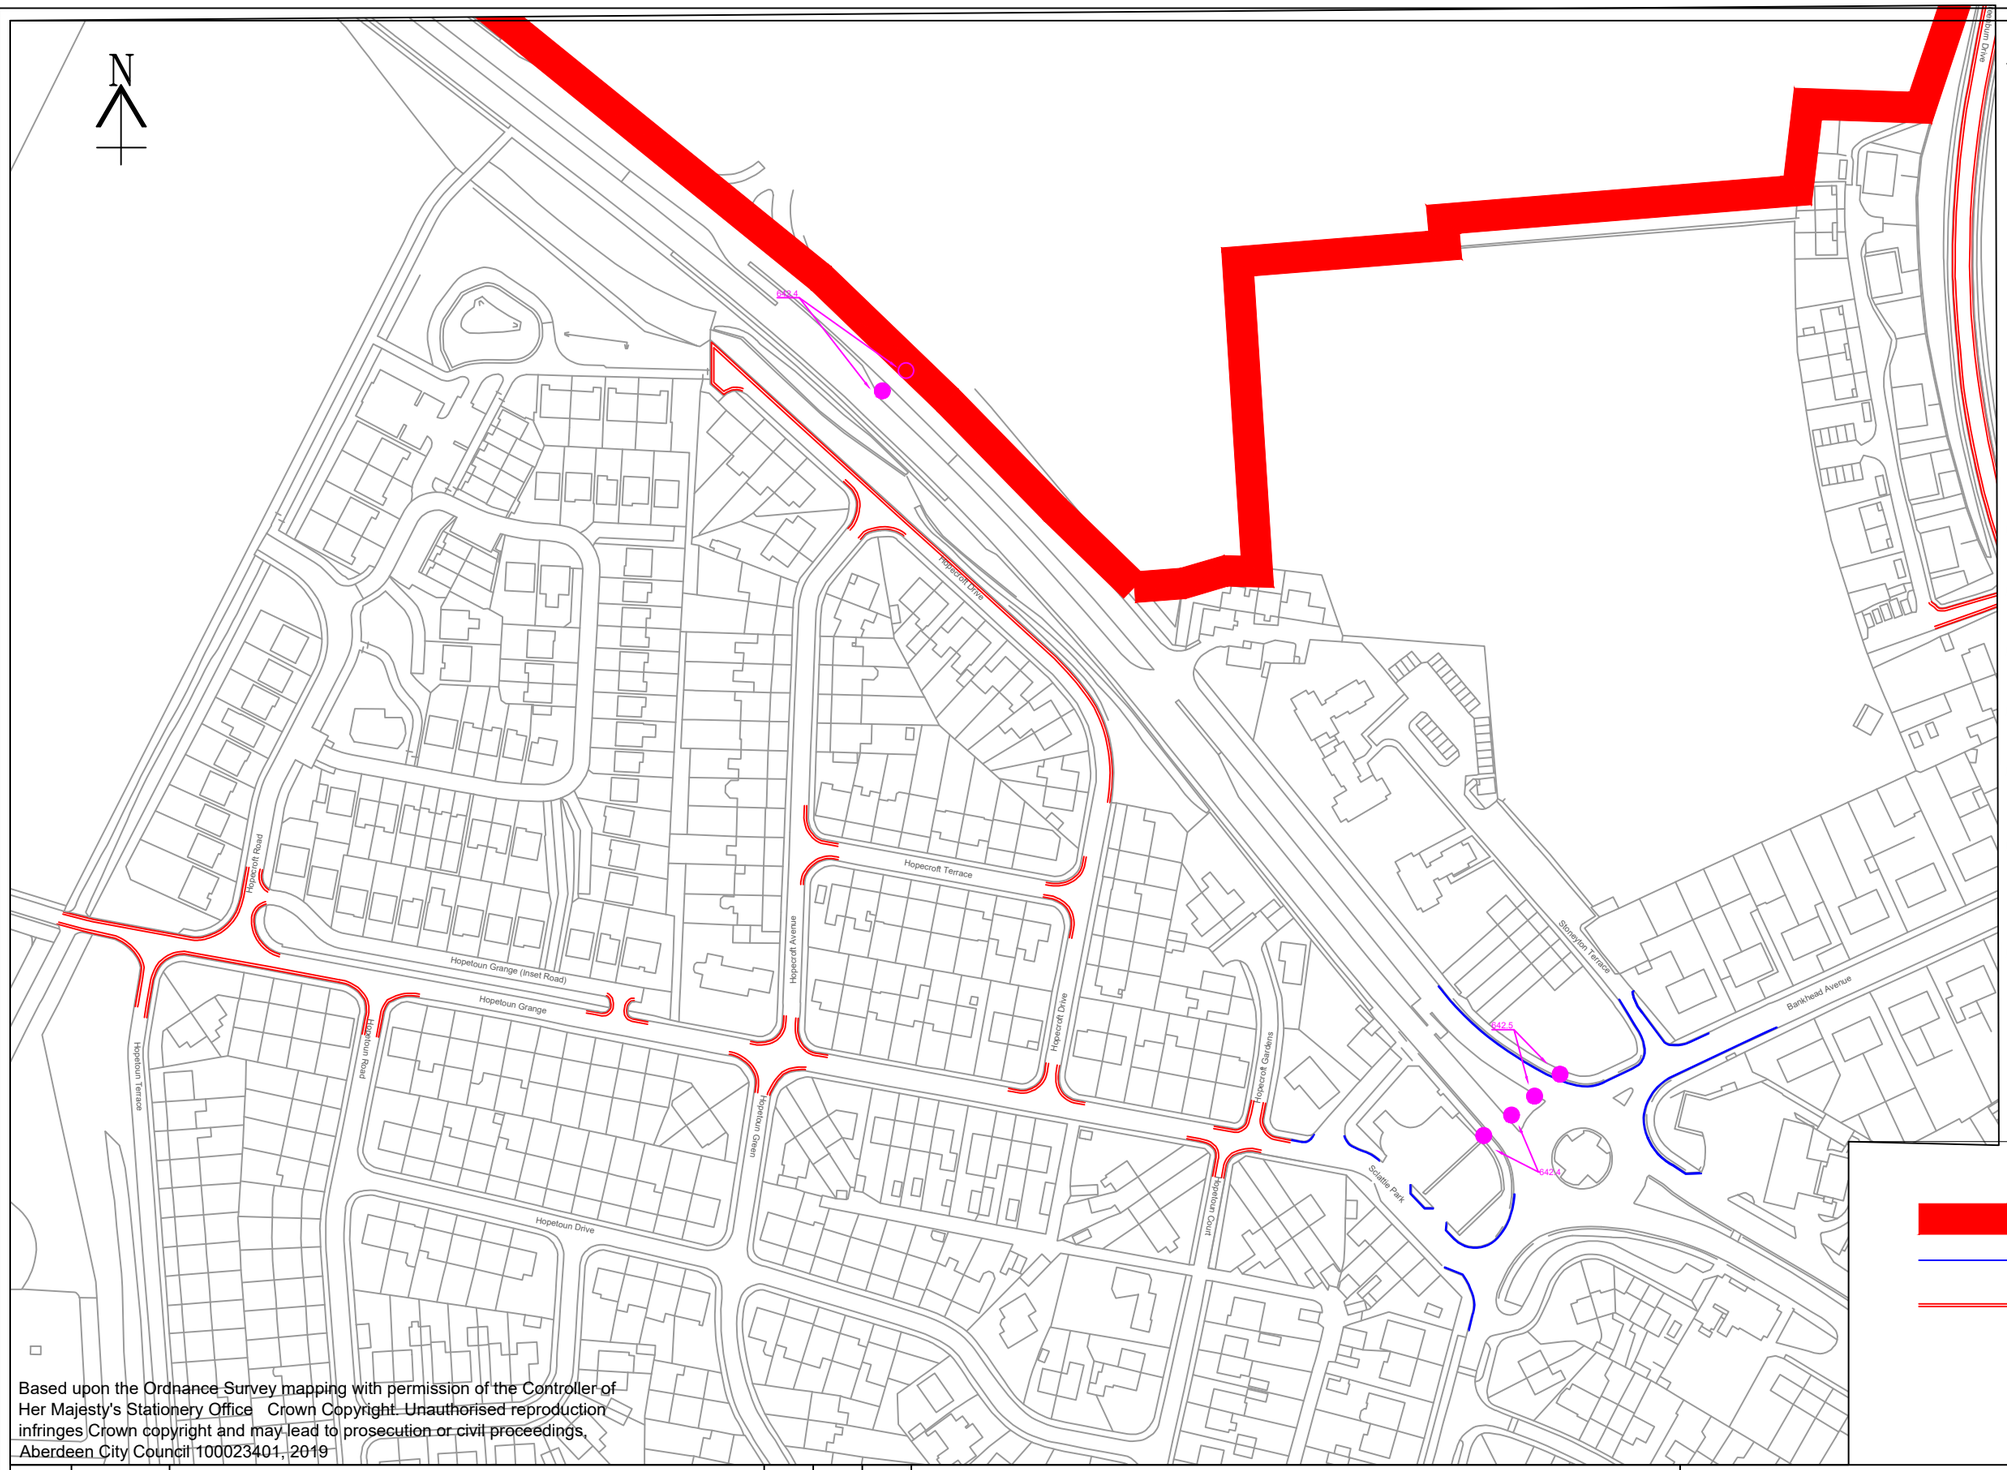


GENERAL NOTES:

(Prohibition of Waiting At Any Time)

Hopetoun Terrace

East side from its junction with Hopetoun Grange, southwards for a distance of 17 metres.West side from its junction with Hopetoun Grange, southwards for a distance of 25 metres.

Hopetoun Grange

South side from its junction with Hopetoun Terrace, westwards for a distance of 30 metres. From its junction with Hopetoun Terrace, eastwards to its junction with Hopetoun Road. South side from its junction with Hopetoun Road, eastwards for a distance of 10 metres. South side from its junction with Hopetoun Green, westwards for a distance of 10 metres. South side from its junction with Hopetoun Green, eastwards for a distance of 10 metres. South side from its junction with Hopetoun Court, eastwards for a distance of 15 metres. South side from its junction with Hopetoun Court, westwards for a distance of 10 metres. North side from its junction with Hopecroft Road, westwards for a distance of 55 metres. North side from its junction with Hopecroft Road, eastwards for a distance of 10 metres. North side from its junction with Hopetoun Grange (Inset Road) westwards for a distance of 10 metres.North side from its junction with Hopetoun Grange (Inset Road) eastwards for a distance of 10 metres. North side from its junction with Hopecroft Avenue, westwards for a distance of 10 metres. North side from its junction with Hopecroft Avenue, eastwards for a distance of 10 metres. North side from its junction with Hopecroft Drive, westwards for a distance of 10 metres. North side from its junction with Hopecroft Drive, eastwards for a distance of 10 metres. North side from its junction with Hopecroft Gardens, westwards for a distance of 10 metres.

North side from its junction with Hopecroft Gardens, eastwards for a distance of 10 metres.

Hopetoun Grange (Inset Road)

Both sides from its junction with Hopetoun Grange, northwards for a distance of 5 metres.

Hopecroft Road

Both sides from its junction with Hopetoun Grange, northwards for a distance of 25 metres.

Hopetoun Road

Both sides from its junction with Hopetoun Grange, southwards for a distance of 13 metres.

Hopetoun Green

Both sides from its junction with Hopetoun Grange, southwards for a distance of 10 metres.

Hopecroft Avenue

Both sides from its junction with Hopetoun Grange, northwards for a distance of 10 metres. Both sides from its junction with Hopecroft Drive, southwards for a distance of 10 metres.

Hopecroft Drive

Both sides from its junction with Hopetoun Grange, northwards for a distance of 10 metres.East side from a point 97 metres north of its junction with Hopetoun Grange, north-westwards for a distance of 205 metres, then south-eastwards for a distance of 25 metres.South side, from its junction with Hopecroft Avenue, westwards for a distance of 10 metres. South side, from its junction with Hopecroft Avenue, eastwards for a distance of 10 metres.

Hopetoun Court

Both sides from its junction with Hopetoun Grange, southwards for a distance of 10 metres.**Hopecroft Gardens**Both sides from its junction with Hopetoun Grange, northwards for a distance of 10 metres**Hopecroft Terrace** Both sides from its junction with Hopecroft Avenue eastwards for a distance of 10 metres. Both sides from its junction with Hopecroft Drive westwards for a distance of 10 metres.

SITE BOUNDARY

EXISTING WAITING RESTRICTIONS

PROPOSED AT ANY TIME WAITING RESTRICTIONS

URBAN CLEARWAY

Based upon the Ordnance Survey mapping with permission of the Controller of Her Majesty's Stationery Office Crown Copyright. Unauthorised reproduction infringes Crown copyright and may lead to prosecution or civil proceedings. Aberdeen City Council 100023401, 2019

Rev	Date	Details	Orig	Chk'd	App'd
0			XX	XX	XX

Client: ABERDEEN CITY COUNCIL

Project: TECA TRAFFIC MANAGEMENT PROPOSALS

Operations and Protective Services
Traffic Management and Road Safety

Business Hub 11, 2nd Floor West, Marischal College,
Broad Street, Aberdeen AB10 1AB
General Enquiries Telephone: 01224 522305

Drawing Title: PROPOSED OFF-SITE TRAFFIC MANAGEMENT PROPOSALS

Originator	Checked	Approved	Date	Project No	Scale	Size
SA	SA		05/03/25		SA	A3

Drawing No.	SHT No.	Revision
TECA		0