
KEY:

- CARRIAGEWAY
- FOOTWAY
- CYCLE TRACK
- SHARED USE PATH
- HARD SURFACE / ISLAND
- RAISED TABLE
- VERGE / LANDSCAPING
- EARTHWORKS
- MAINTENANCE LAY-BY
- TREE PLANTING
- TRAMLINE AND LADDER PAVING
- CORDUROY PAVING
- BLISTER TACTILE PAVING (CONTROLLED CROSSING - RED COLOUR)
- BLISTER TACTILE PAVING (UNCONTROLLED CROSSING - BUFF COLOUR)
- ROAD MARKING
- TRAFFIC SIGNAL POLE
- LIMIT OF WORKS

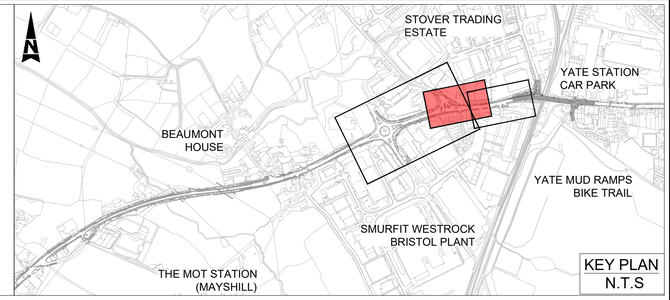

KEY PLAN N.T.S

NOTES:

1. ALL DIMENSIONS ARE IN METRES UNLESS OTHERWISE STATED.
2. THIS DRAWING CONTAINS COLOURED LINES / INFORMATION THAT MAY NOT BE CLEAR IF REPRODUCED IN BLACK & WHITE.

STOVER ROAD

PEARCE BROS

NORTHBOUND LANE 3.65m
WESTBOUND LANE 3.65m
EASTBOUND LANE 3.65m
EXISTING FOOTWAY

FOR CONTINUATION SEE DRAWING NO. 5231408-ATK-HGN-A432-DR-CH-000020

MAINTENANCE BAY (2.5m WIDE & 7m LENGTH)

EXISTING FOOTWAY

PEARCE HEALTHCARE AND MOBILITY

MSA SAFETY UNIT X

FOR CONTINUATION SEE DRAWING NO. 5231408-ATK-HGN-A432-DR-CH-000022

BUS STOP WIDTH 2.5m

BUS SHELTER

FOOTWAY 2.0m
2 WAY CYCLE TRACK 3.0m
SEPARATOR 0.5m
EASTBOUND LANE 3.2m
NORTHBOUND LANE 3.2m
WESTBOUND LANE 3.2m


SOUTH AVENUE

MISS DOLLY LAUNDERS


KWICK FIT - YATE TIRE SHOP

9600.000 9620.000 9640.000 9660.000 9680.000 9700.000 9720.000 9740.000 9760.000 9780.000

430 432 434 436 438 448 454

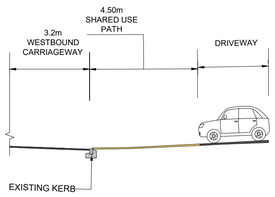

41 000021 TYPICAL CROSS SECTION FOR DRIVEWAY LOCATION
NTS

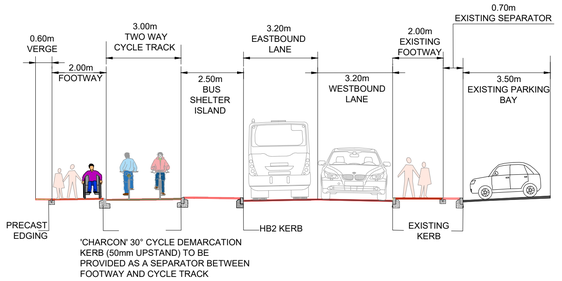

42 000021 TYPICAL CROSS SECTION DETAILS
NTS

FOR CONSTRUCTION

Scale 1:250
5m 0m 5m 10m 15m

SPEED LIMIT 30mph

DRAWING NO:- 5231408-ATK-HGN-A432-DR-CH-000021
SCALE : 1:250
REVISION NO. C01

Funded by UK Government

SCHEME DRAWING
A4174-A432 CYCLE CORRIDOR
SECTION - 8
A432 CULVERT AVENUE ROUNDABOUT (SHEET 2 OF 3)