

This drawing and its contents remain the © Copyright of Aberdeen City Council

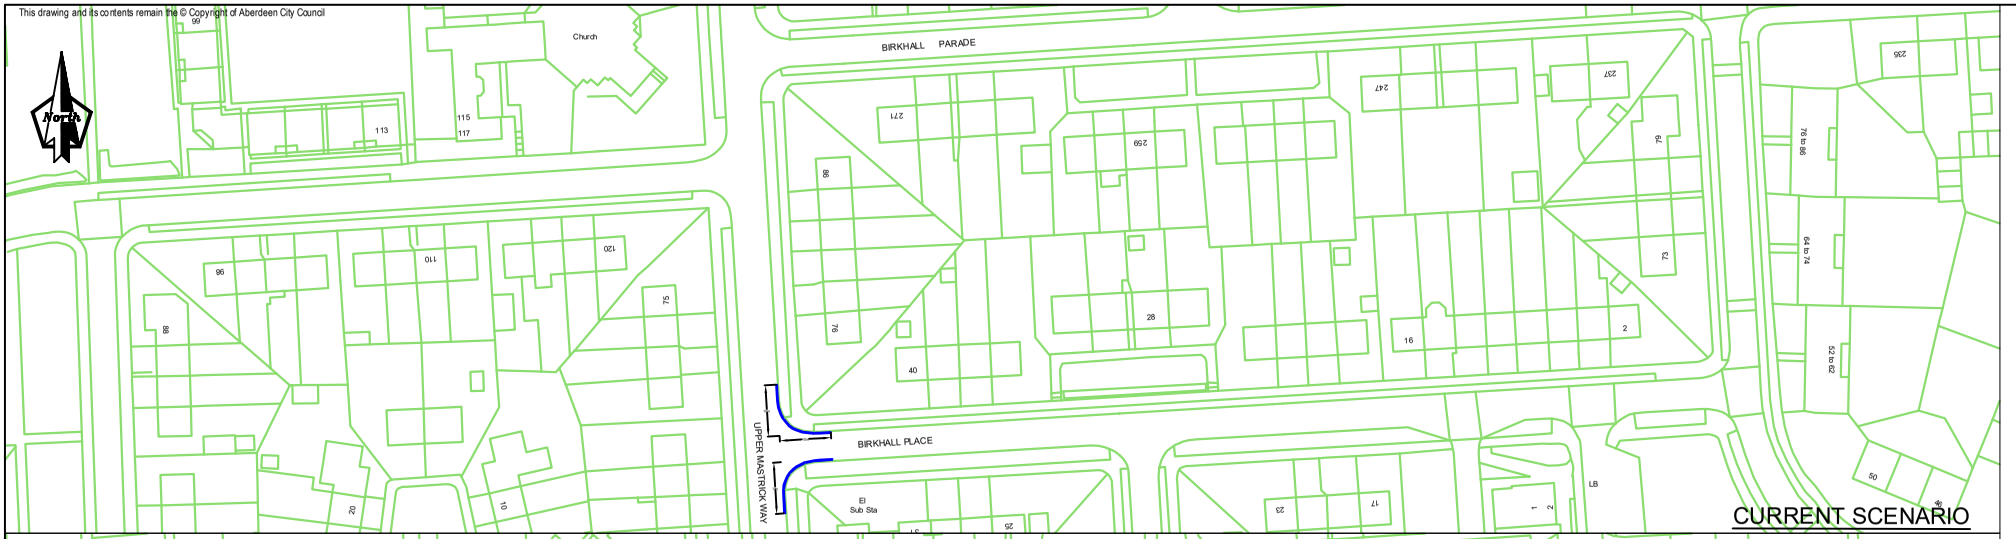

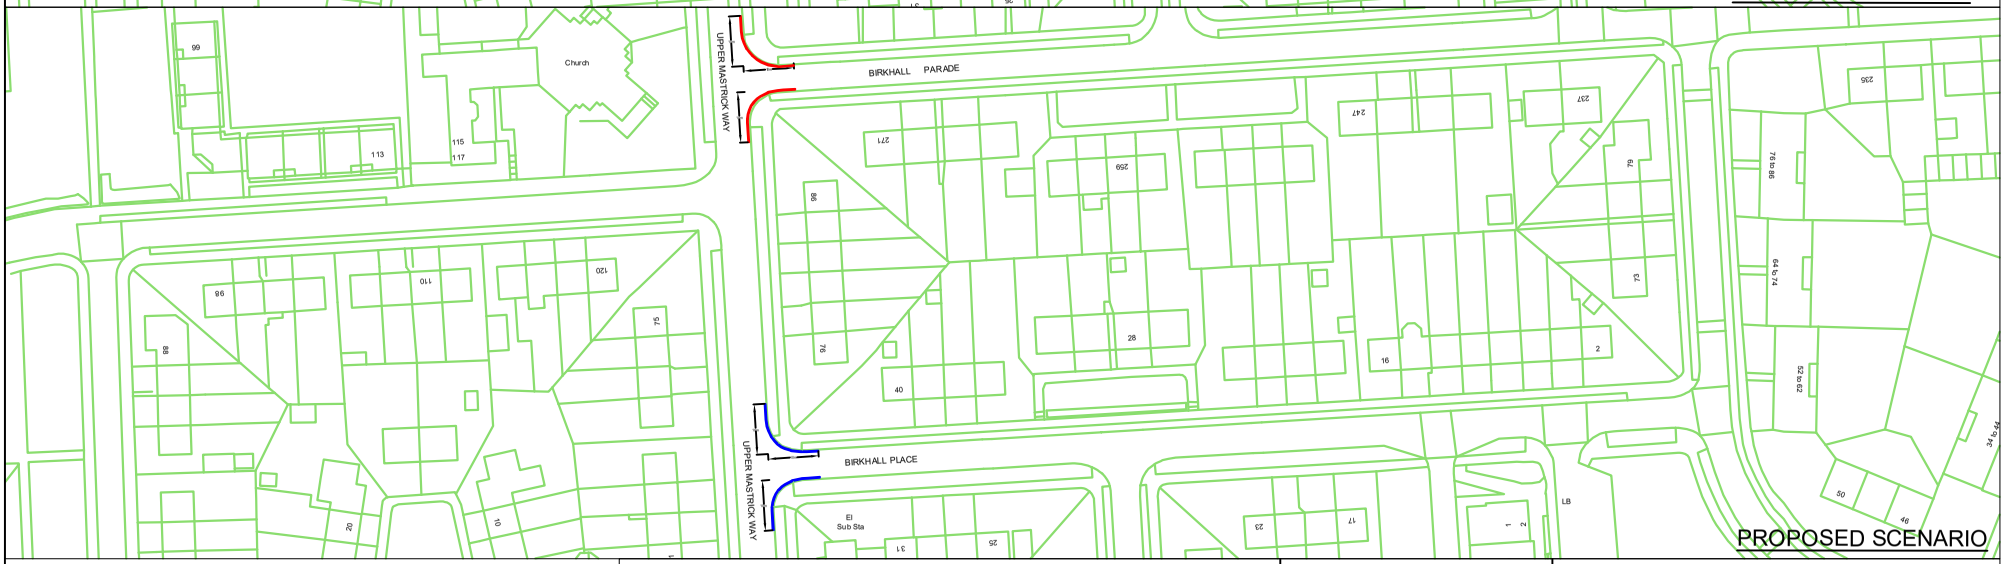

The mapping is reproduced from Ordnance Survey material with the permission of Ordnance Survey on behalf of the Controller of Her Majesty's Stationery Office © Crown copyright. Unauthorised reproduction infringes © Crown copyright and may lead to prosecution or civil proceedings. Aberdeen City Council 100023401 (2024)

KEY

Existing waiting restrictions

Proposed waiting restrictions

Rev	Date	Details	Orig	Chk'd	App'd
0		ISSUED FOR	XX	XX	XX

Client: ABERDEEN CITY COUNCIL

Project: TM-TRO 25_59

City Regeneration and Environment
Traffic Management and Road Safety

Business Hub 4, Ground Floor North, Marischal College,
Broad Street, Aberdeen AB10 1AB
General Enquiries Telephone: 01224 069516

Drawing Title

Upper MastrickRd./Birkhall Parade junction

Installation of prohibition of waiting restrictions

Originator	Checked	Approved	Date	Project No	Scale	Size
NA	VR		14.04.25		NTS	A4

Drawing No.	SHT No.	Revision
		0