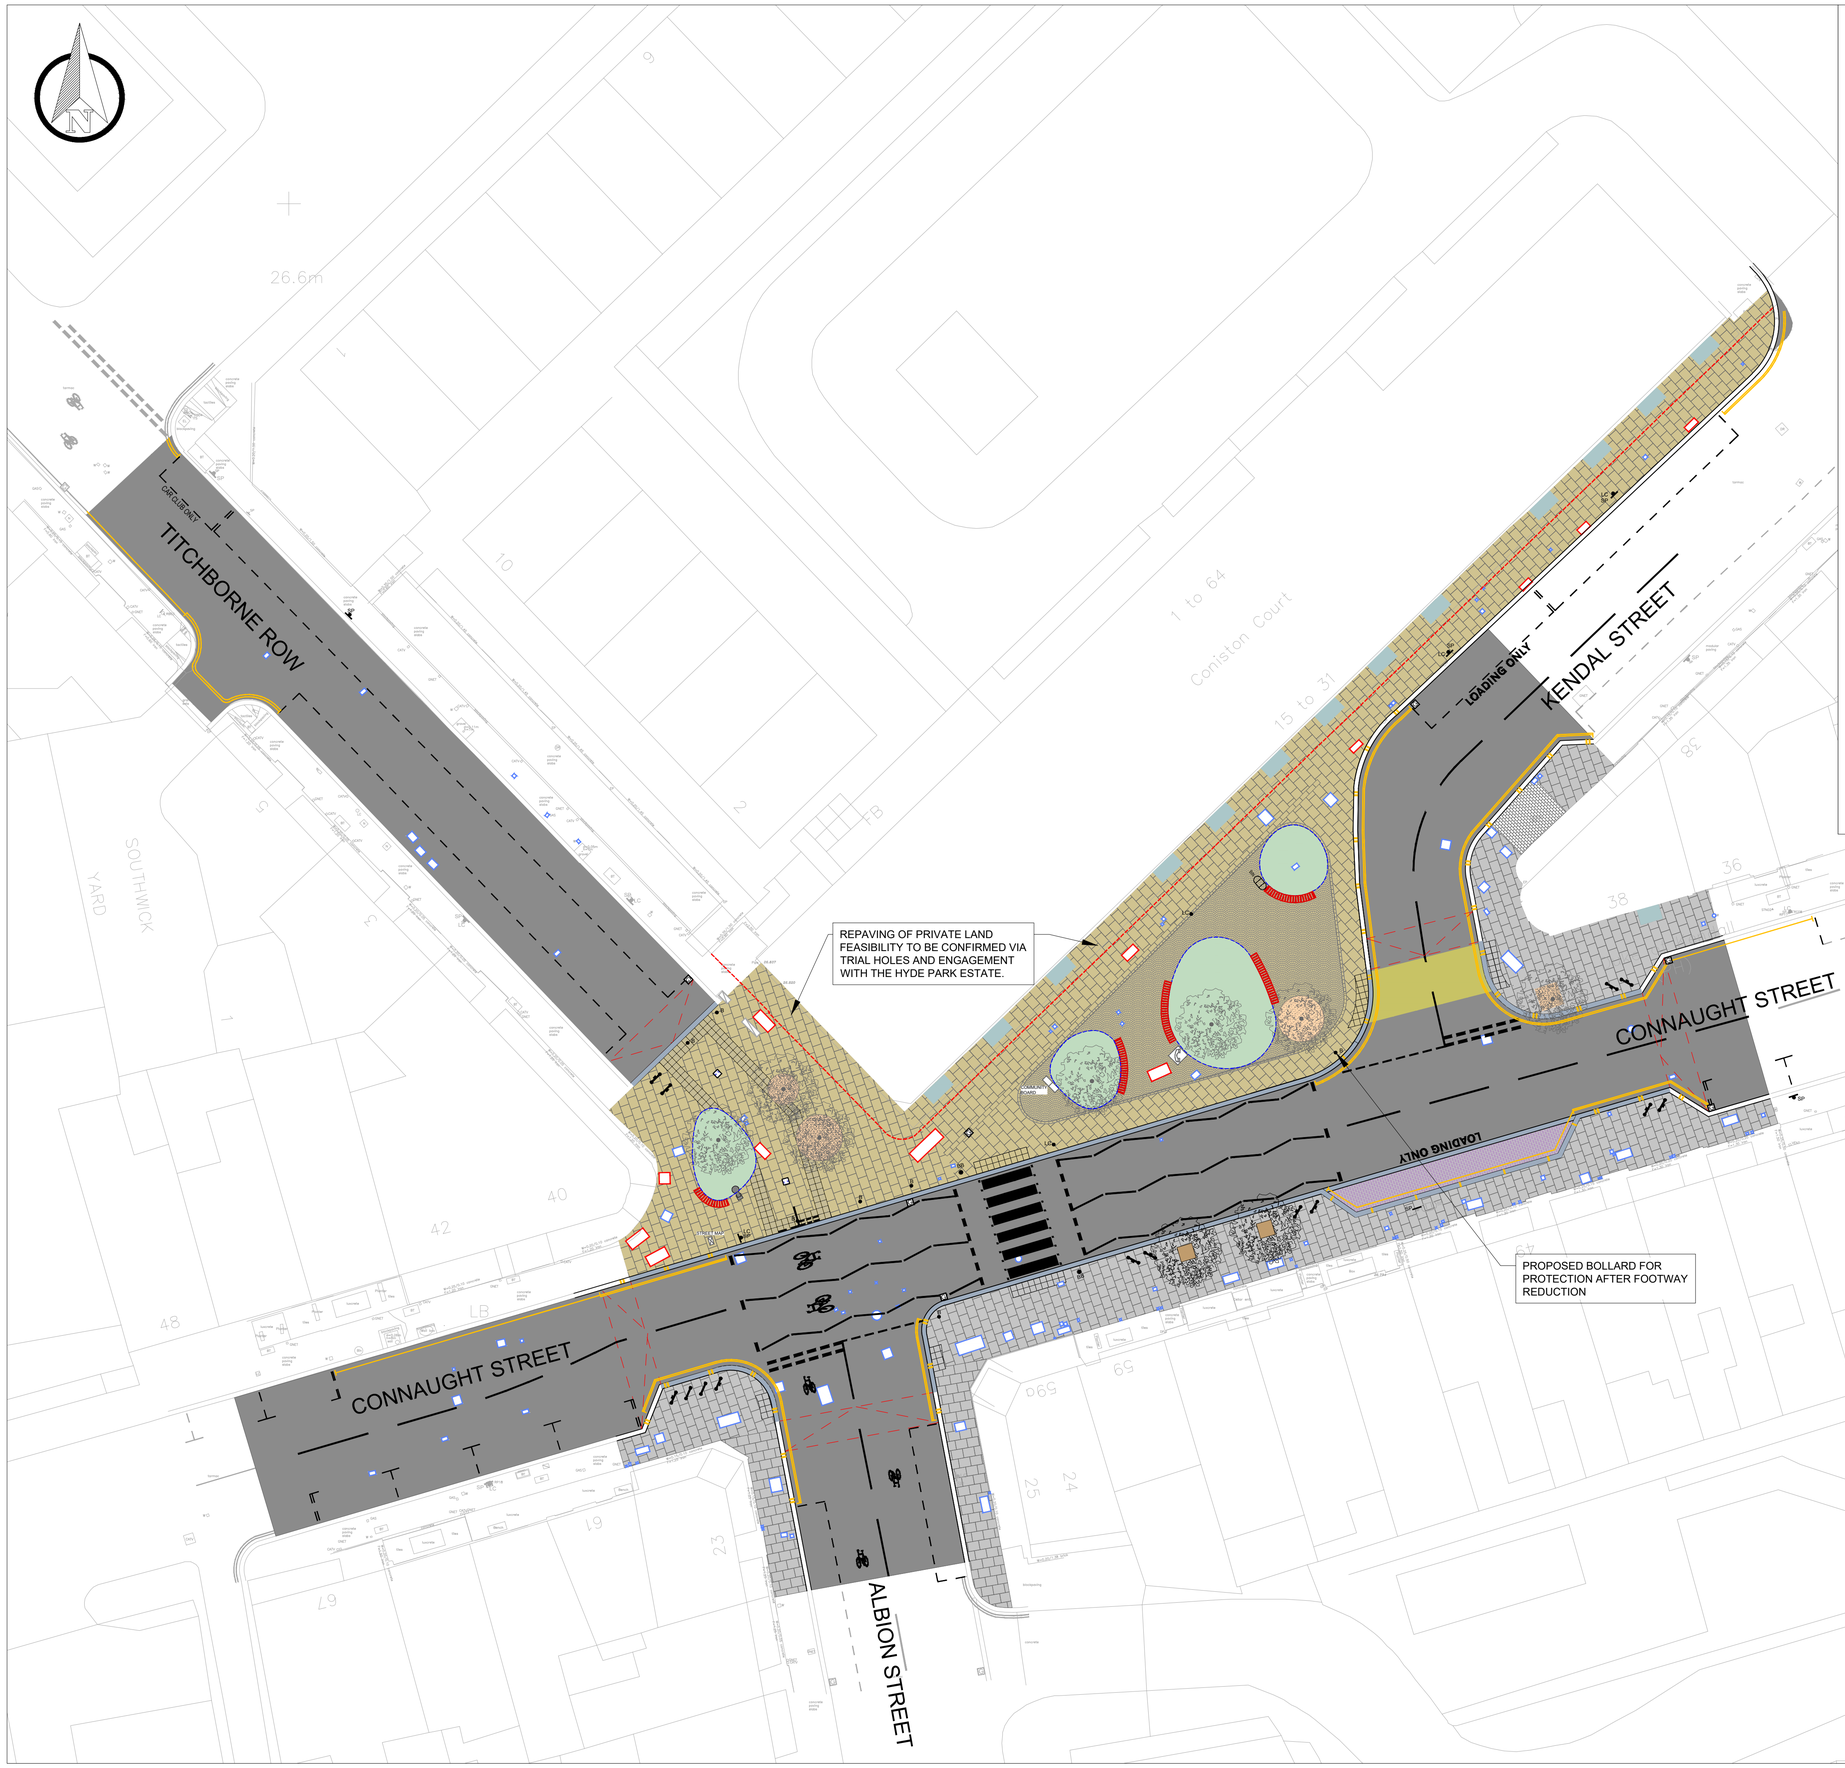


KEY

- PROPOSED YORKSTONE PAVERS 750x600x75mm
- PROPOSED CONCRETE PAVERS 750x600x63mm
- PROPOSED 50mm CARRIAGEWAY SURFACE HRA 35/14 F SURF 40/60 + WTR2 WITH 14/20 PRE-COATED CHIPPING SURFACE COURSE ON 50mm (MIN) BINDER COURSE HRA 50/14 bin 40/60 PMB WTR2 WITH BUFF HIGH FRICTION SURFACING.
- PROPOSED 250x150x180mm GRANITE SETTS
- PROPOSED 100x100mm YORSTONE SETTS LAID IN BOGEN'S PATTERN
- PROPOSED CARRIAGEWAY RESURFACING TO A DEPTH OF 100mm
- PROPOSED AKRI PLANTER
- PROPOSED RESIN BOUNDED CHIPPING
- EXISTING GRANITE COBBLES TO REMAIN
- EXISTING PRIVATE FORECOURT
- PROPOSED TACTILE PAVING
- PROPOSED LADDER AND TRAMLINE PAVING
- PROPOSED YORKSTONE CHANNEL
- PROPOSED YORSTONE 200X100mm SETTS FOR EDGING PORPUSE
- PROPOSED 300x200mm GRANITE KERB LAID ON 150mm C16/20 WET LEAN CONCRETE
- PROPOSED 300x200mm FLUSH GRANITE KERB WITH DROPPER LAID ON 150mm C16/20 WET LEAN CONCRETE
- PROPOSED SINUSOIDAL CARRIAGEWAY RAMP TO RAISED TABLE
- PROPOSED EDGE
- PROPOSED AKRI STEEL PLANTER EDGE 150mm UPSTAND
- PROPOSED PRIMROSE WHITE LINE MARKING
- PROPOSED PRIMROSE YELLOW LINE MARKING
- PROPOSED TREE WITH TREE PIT (RESIN BOUND AGGREGATE 6-10mm LAID ON 100mm OF 40mm FREE DRAINING CRUSHED STONE)
- PROPOSED BELISHA BEACON
- PROPOSED TIMBER BENCH
- PROPOSED DRINKING WATER FOUNTAIN
- PROPOSED TYPE 1 CYCLE STAND
- PROPOSED TYPE 2 CYCLE STAND
- PROPOSED SIGN AND POST
- PROPOSED LAMP COLUMN
- PROPOSED CANNON BOLLARD
- PROPOSED GULLY
- RELOCATED STREET MAP
- RELOCATED COMMUNITY BOARD
- RELOCATED BIN
- EXISTING TREE TO REMAIN
- EXISTING HIGHWAY BOUNDARY
- EXISTING BIN
- EXISTING SIGN AND POST
- EXISTING LAMP COLUMN
- EXISTING FEEDER PILLAR / CONTROL CABINET
- EXISTING TELEPHONE BOX TO REMAIN
- EXISTING GULLY TO REMAIN
- EXISTING COVER TO BE RECESSED
- EXISTING COVER TO BE RAISED/LOWERED TO SUIT NEW LEVELS

NOTES:

1. GRANITE/YORSTONE SPECIFICATION NOT YET CONFIRMED.
2. WSP RECOMMENDS GPR SURVEY TO IDENTIFY SERVICES AND TREE ROOTS.
3. BENCH AND PLANTER SPECIFICATIONS TO BE AGREED WITH ARCHITECT.