
This drawing and its contents remain the © Copyright of Aberdeen City Council

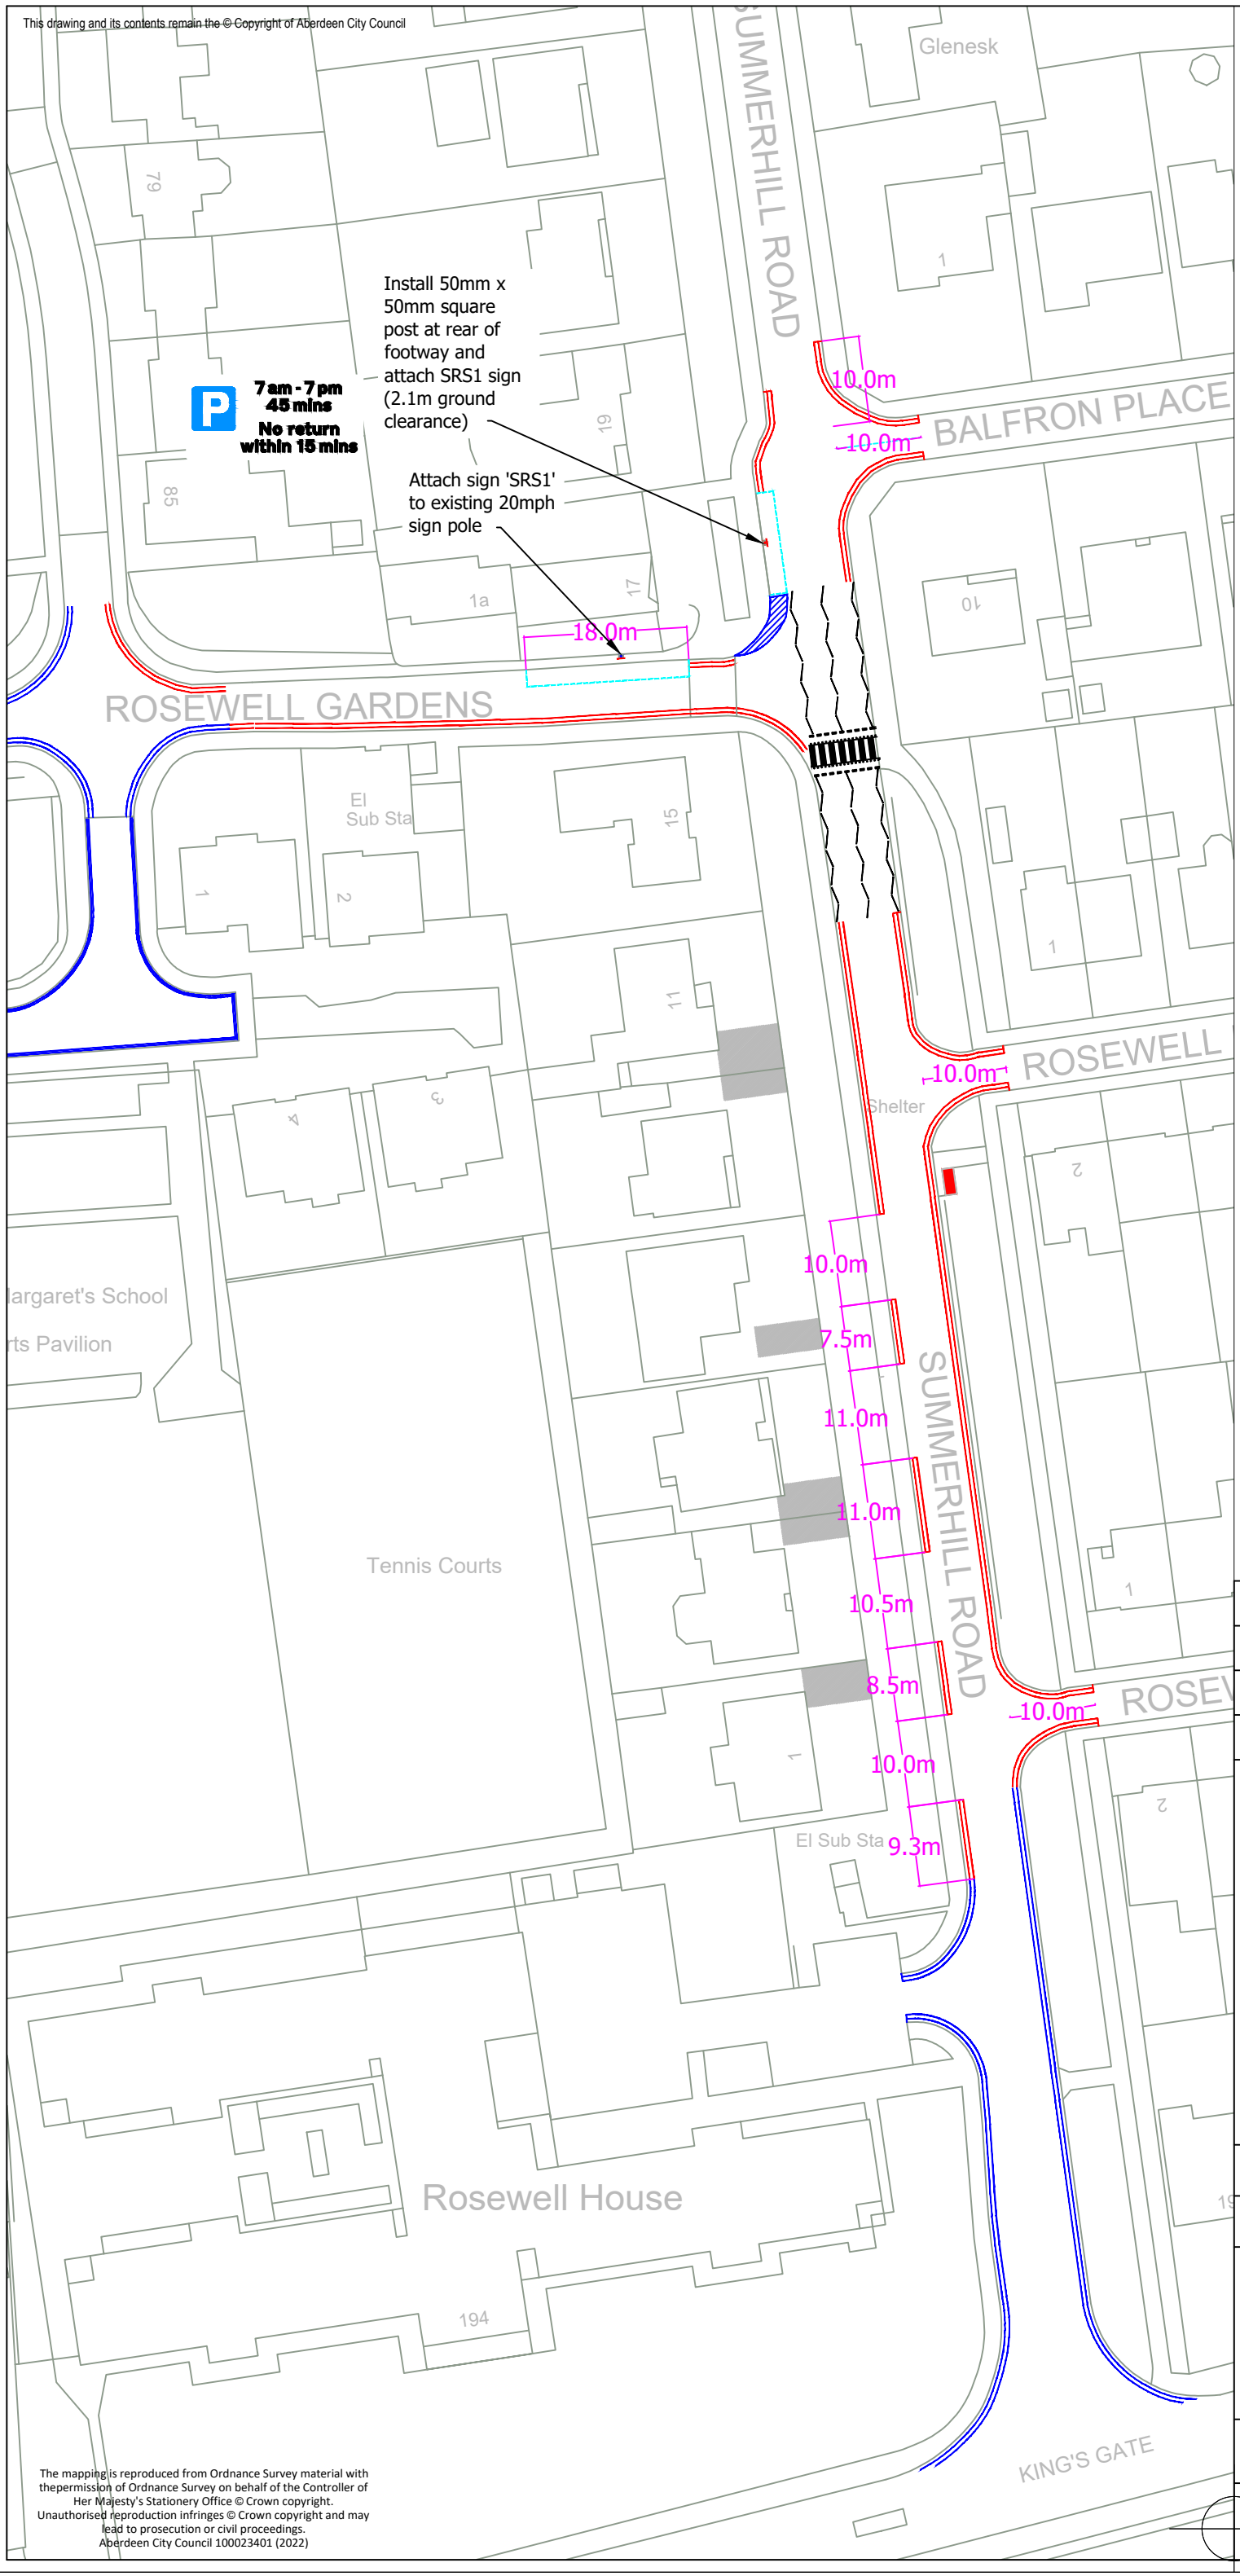


Proposed lengths of prohibition of waiting at any time ('double yellow' lines)

Proposed controlled parking bays on any day from 7am to 7pm; max stay 45 mins, no return within 15 mins

Existing lengths of prohibition of waiting at any time ('double yellow' lines)

| Rev | Date | Details | Origin | Chk'd | App'd |
|---|---|---|---|---|---|
| | | | | | |
| | | | | | |
| | | | | | |

ABERDEEN CITY COUNCIL

Operations and Protective Services
Traffic Management and Road Safety

Business Hub 4, Ground Floor North, Marischal College, Broad Street, Aberdeen AB10 1AB
E-mail: trafficmanagement@aberdeencity.gov.uk

Client: ABERDEEN CITY COUNCIL

Project: TM_TRO 26-01

Drawing Title

THE ABERDEEN CITY COUNCIL (SUMMERHILL ROAD AREA, ABERDEEN) (TRAFFIC MANAGEMENT) ORDER 202_

Plan 2 of 3

| Originator | Checked | Approved | Date | Scale | Size |
|---|---|---|---|---|---|
| GM | VR | VR | 05/05/26 | | A3 |

Drawing No.

Sheet

Rev 0

The mapping is reproduced from Ordnance Survey material with thepermission of Ordnance Survey on behalf of the Controller of Her Majesty's Stationery Office © Crown copyright. Unauthorised reproduction infringes © Crown copyright and may lead to prosecution or civil proceedings. Aberdeen City Council 100023401 (2022)