
# Proposed 20mph Scheme: Bushy Hill Drive and surrounding roads, Guildford (2 of 3)
## Scheme Layout Plan

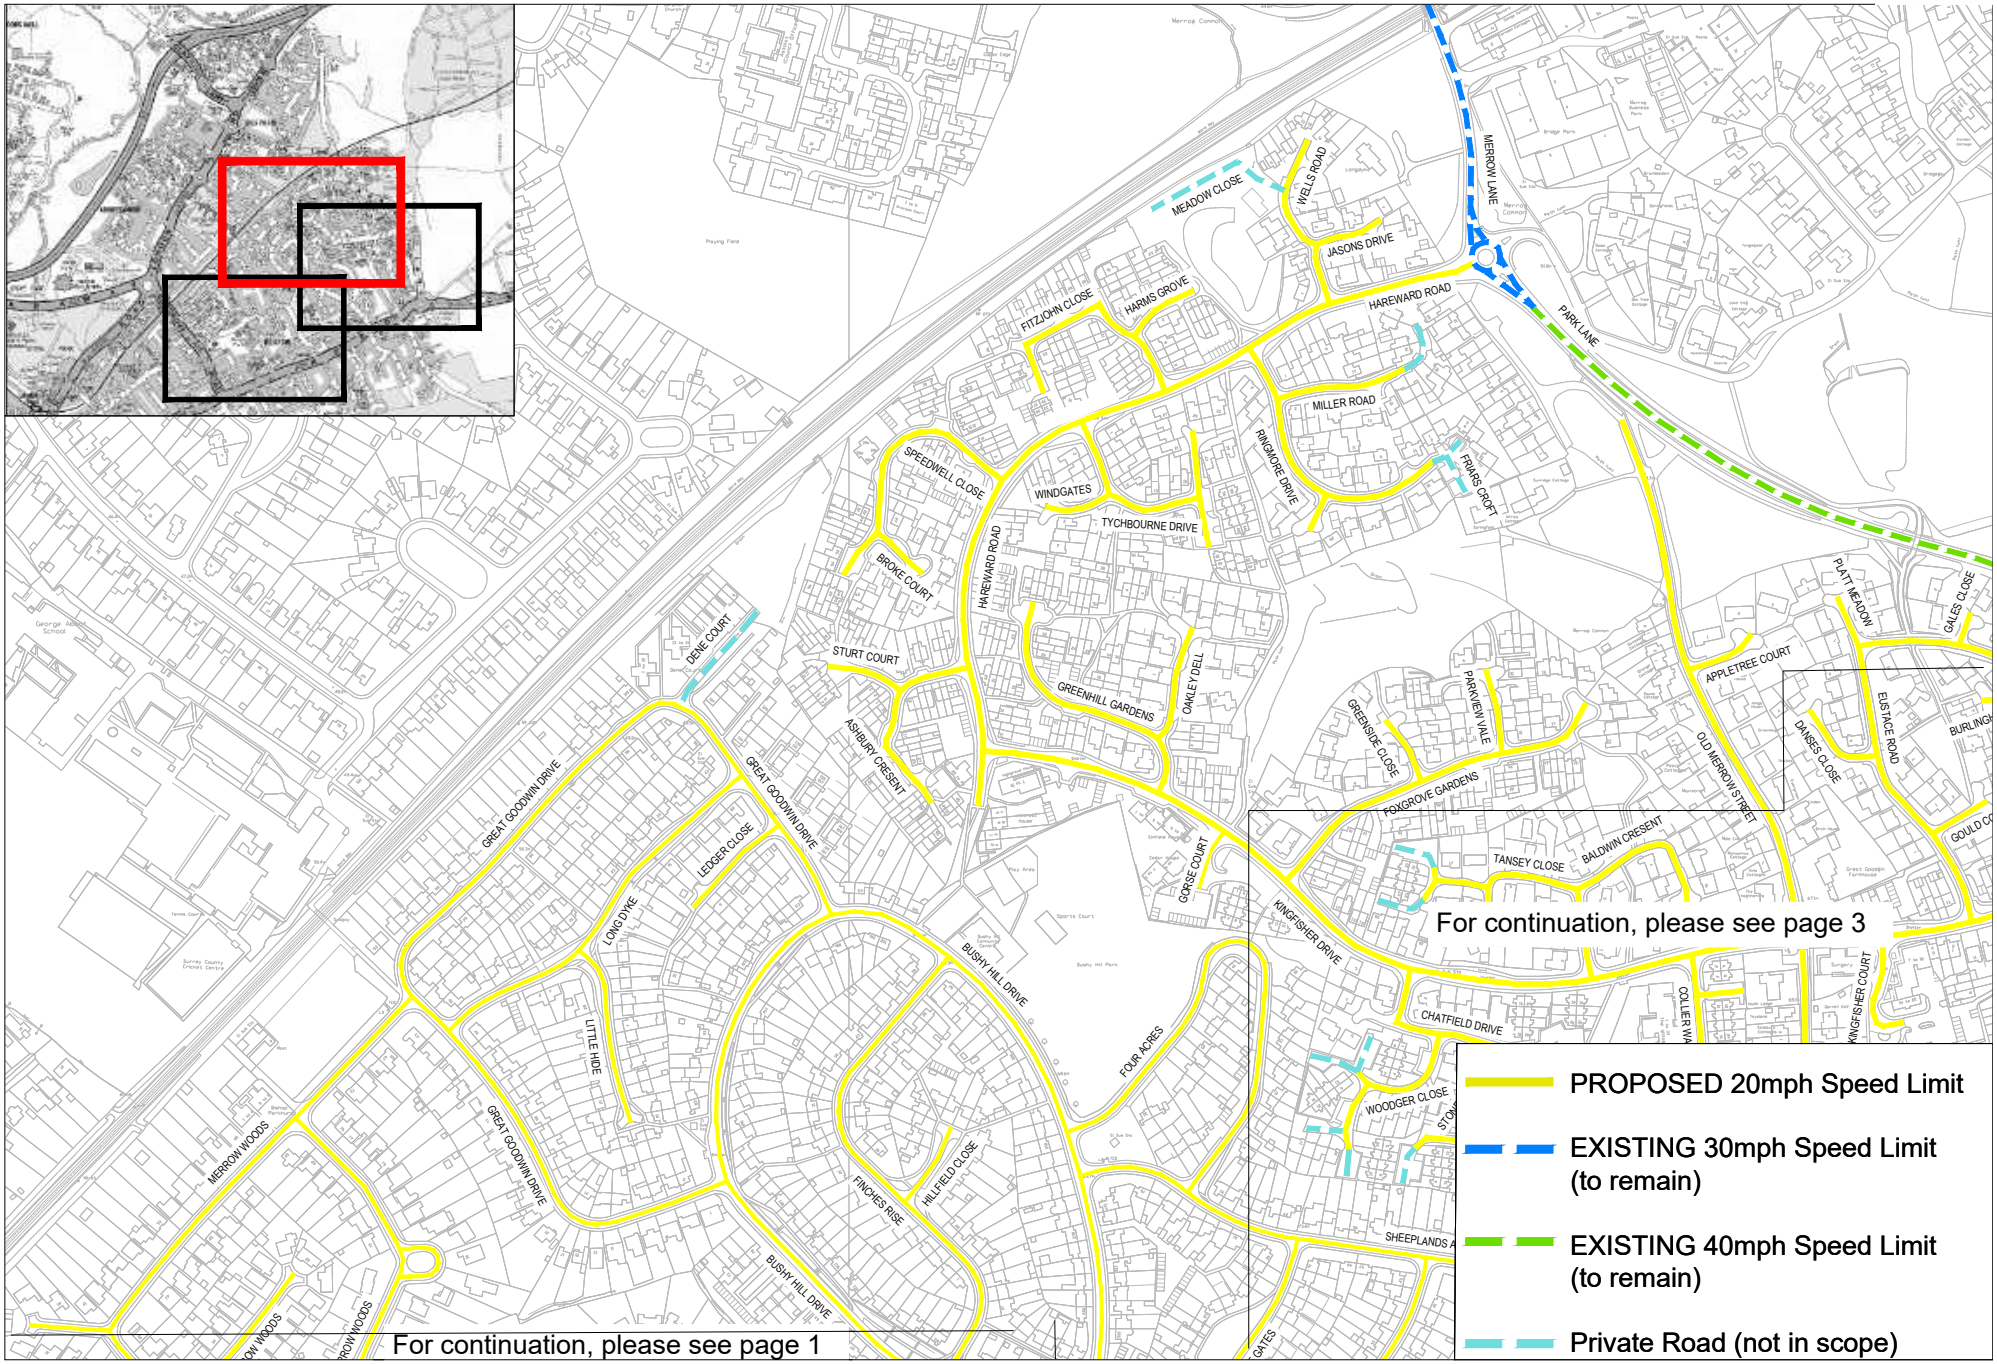


Based upon the Ordnance Survey mapping with permission of the Controller of His Majesty's Stationery Office © Crown copyright (and database) rights 2025 OS AC000081371. Unauthorised reproduction infringes Crown copyright and may lead to prosecution or civil proceedings.