
NOTES:

1. ALL DIMENSIONS ARE IN METRES UNLESS OTHERWISE STATED.
2. THIS DRAWING CONTAINS COLOURED LINES / INFORMATION THAT MAY NOT BE CLEAR IF REPRODUCED IN BLACK & WHITE.

KEY:

- CARRIAGEWAY
- FOOTWAY
- CYCLE TRACK
- SHARED USE PATH
- HARD SURFACE / ISLAND
- RAISED TABLE
- VERGE / LANDSCAPING
- EARTHWORKS
- MAINTENANCE LAY-BY
- TREE PLANTING
- TRAMLINE AND LADDER PAVING
- CORDUROY PAVING
- BLISTER TACTILE PAVING (CONTROLLED CROSSING - RED COLOUR)
- BLISTER TACTILE PAVING (UNCONTROLLED CROSSING - BUFF COLOUR)
- ROAD MARKING
- TRAFFIC SIGNAL POLE
- LIMIT OF WORKS

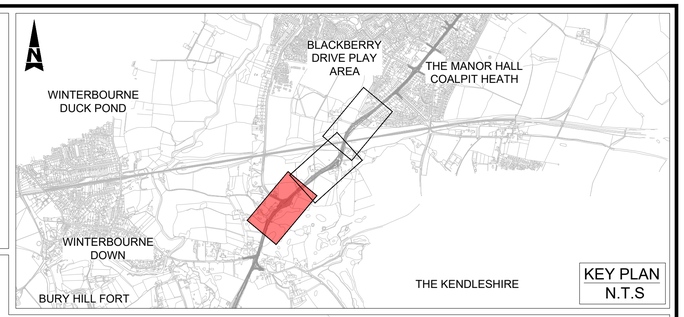

KEY PLAN N.T.S

HUCKFORD LN

PARK LANE

5000.000 5020.000 5040.000 5060.000 5080.000 5100.000 5120.000 5140.000 5160.000 5180.000 5200.000 5220.000 5240.000 5260.000 5280.000 5300.000 5320.000 5340.000 5360.000 5380.000

FOR CONTINUATION SEE DRAWING NO 5231408-ATK-HGN-A432-DR-CH-000004

FOR CONTINUATION SEE DRAWING NO 5231408-ATK-HGN-A432-DR-CH-000006

NORTHBOUND LANE 3.20m

FOOTWAY 2.00m

CYCLE TRACK 3.00m

SEPARATOR 0.50m

SOUTHBOUND LANE 3.20m

NORTHBOUND LANE 3.20m

MAINTENANCE BAY (2.3m WIDE AND 6.6m LENGTH)

SHARED USE PATH WITH VARYING WIDTH MIN. 3.00m AND MAX. 4.60m

ALI BABA'S KABAB

BUS SHELTER


PARKING BAY (1.8m WIDE AND 11.8m LENGTH)

93

SHARED USE PATH WITH VARYING WIDTH MIN. 3.00m AND MAX. 5.00m

SEPARATOR 0.50m

SOUTHBOUND LANE 3.20m

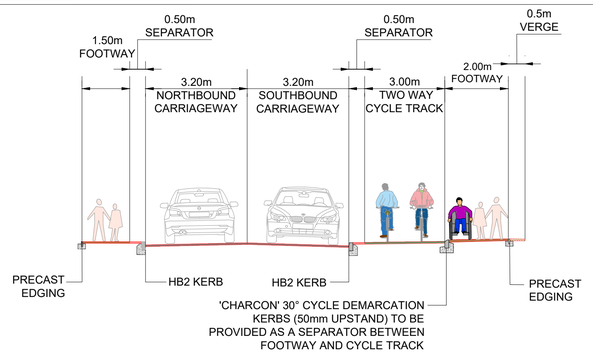

20 000005 TYPICAL CROSS SECTION DETAILS

NTS

SPEED LIMIT
40mph from Ch. 5000m to Ch. 5580m
30mph from Ch. 5580m to Ch. 6100m

FOR CONSTRUCTION

Scale 1:500
10m 0m 10m 20m 30m

DRAWING NO:- 5231408-ATK-HGN-A432-DR-CH-000005
SCALE : 1:500
REVISION NO. C01

Funded by UK Government

SCHEME DRAWING
A4174-A432 CYCLE CORRIDOR
SECTION - 5
PARK LANE TO COALPIT HEATH ROAD (SHEET 1 OF 3)