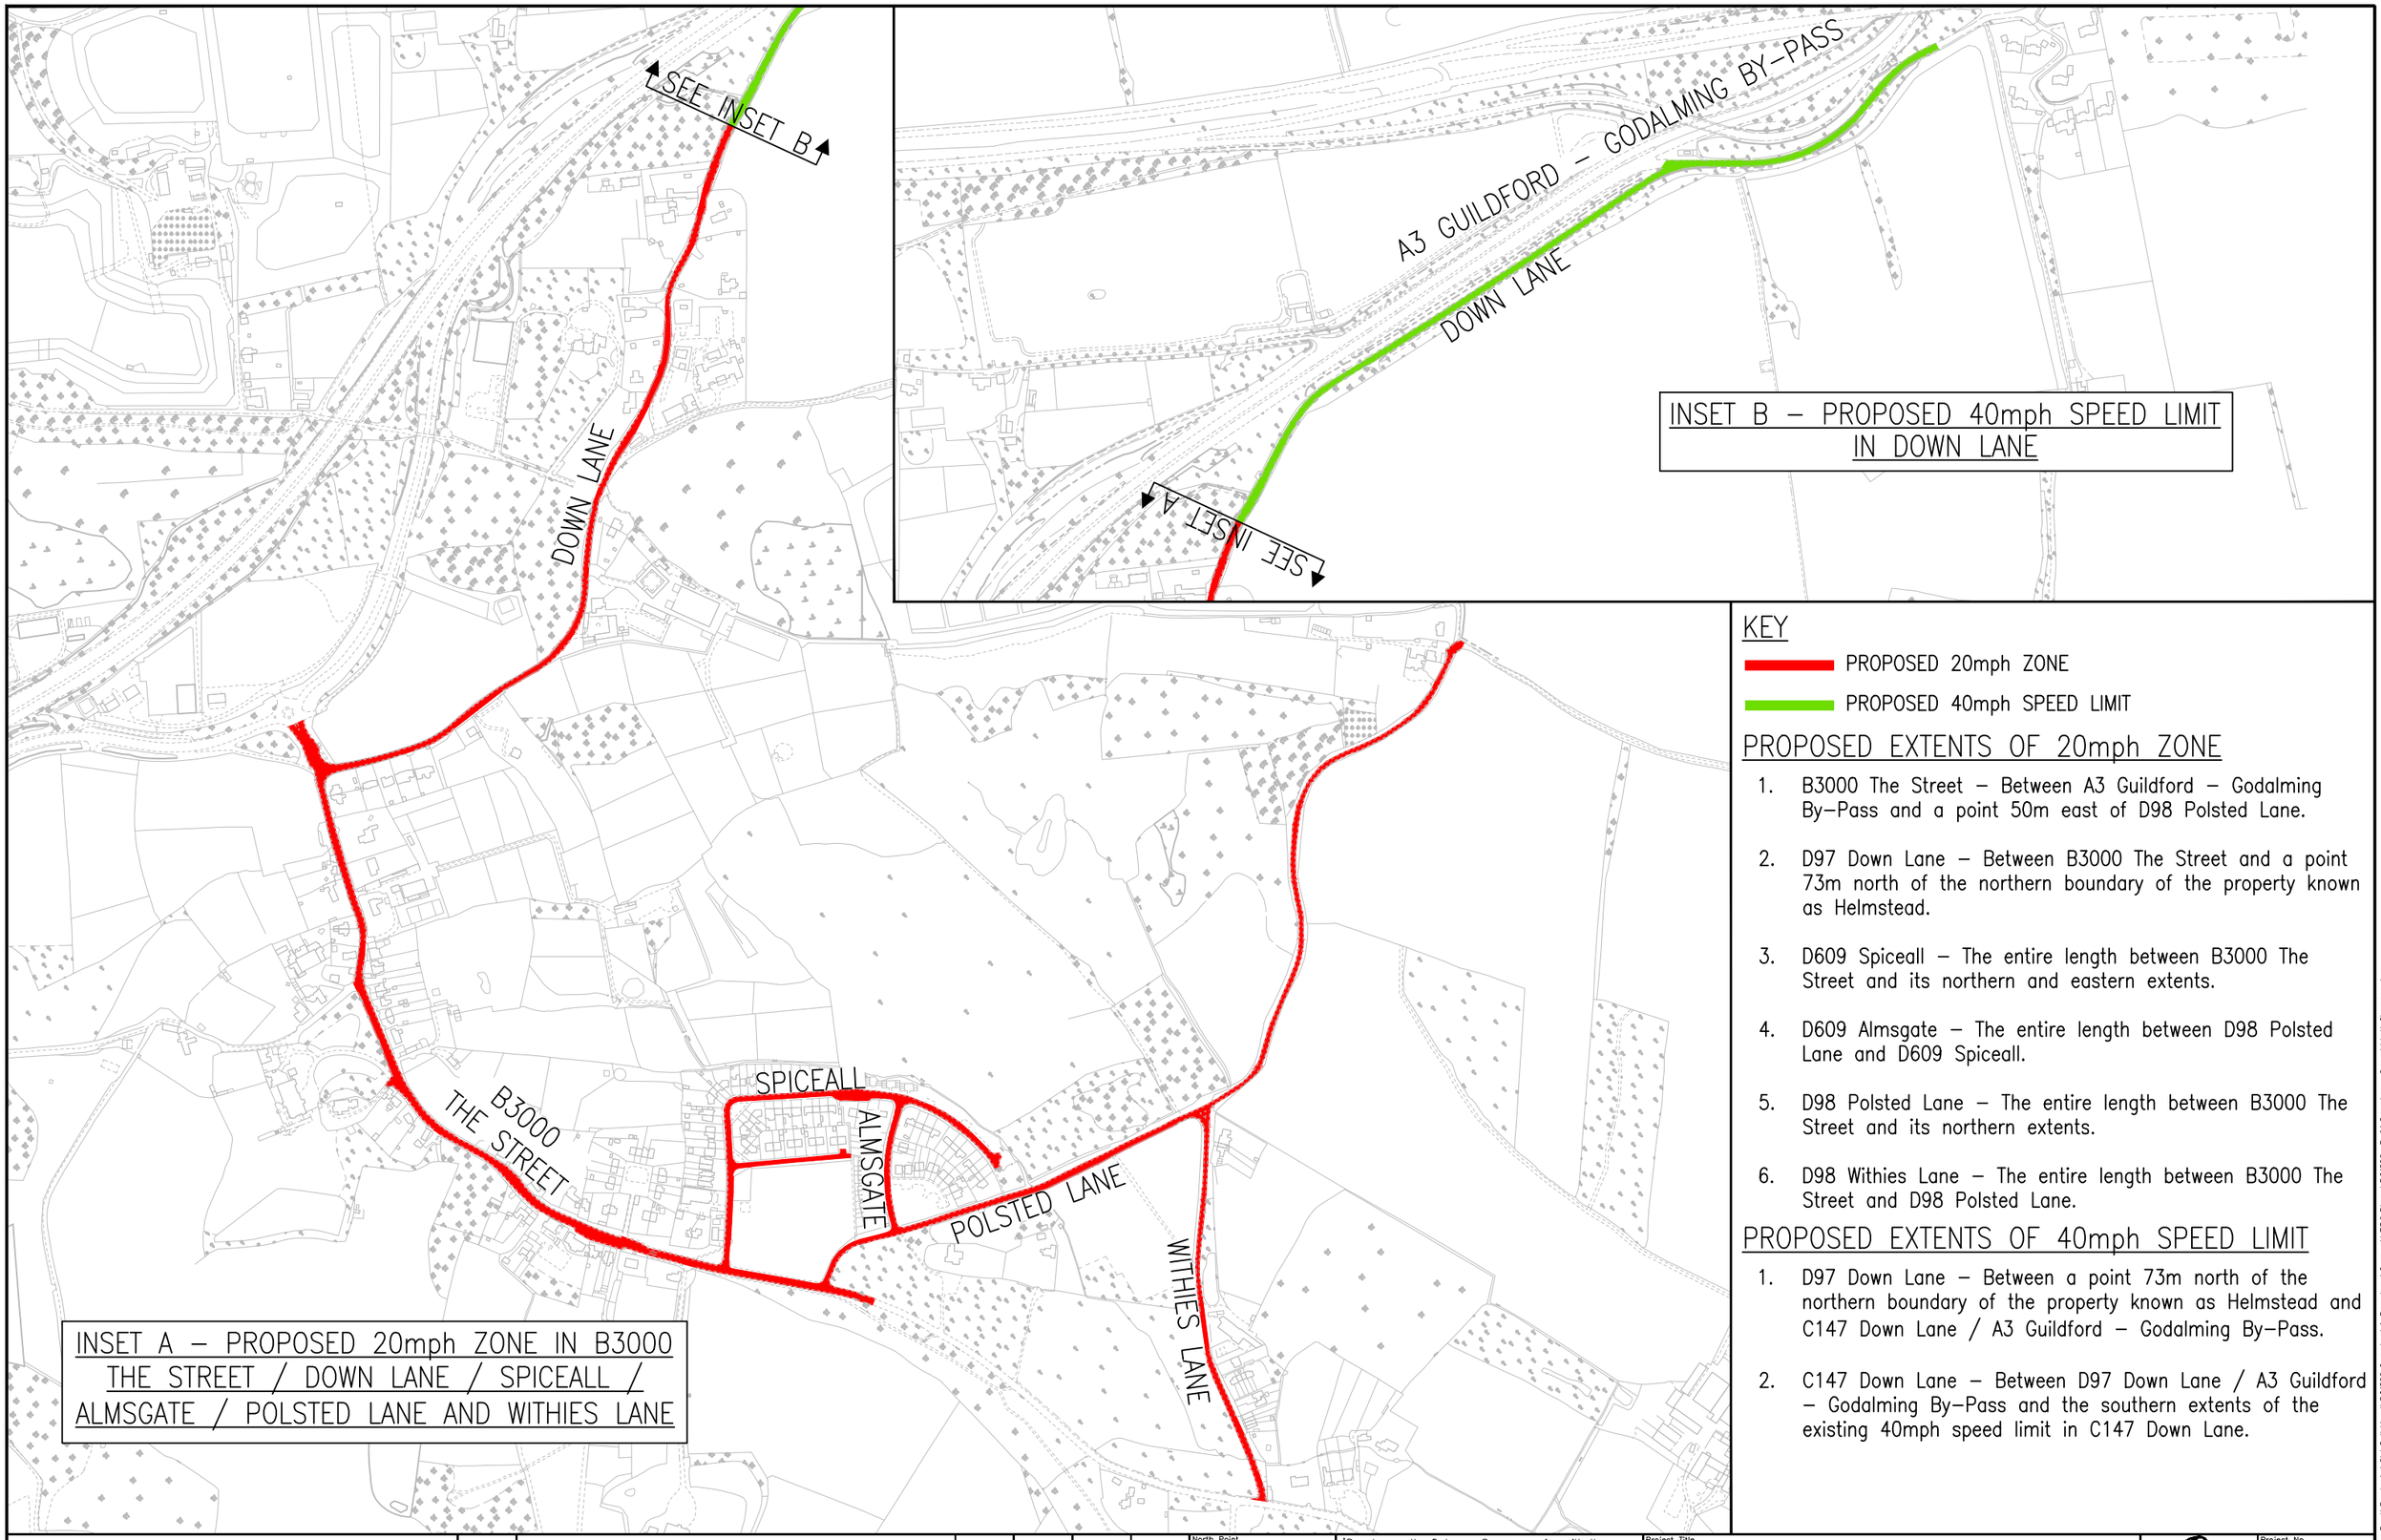


INSET B – PROPOSED 40mph SPEED LIMIT IN DOWN LANE

INSET A – PROPOSED 20mph ZONE IN B3000 THE STREET / DOWN LANE / SPICEALL / ALMSGATE / POLSTED LANE AND WITHIES LANE

KEY

PROPOSED 20mph ZONE

PROPOSED 40mph SPEED LIMIT

PROPOSED EXTENTS OF 20mph ZONE

1. B3000 The Street – Between A3 Guildford – Godalming By–Pass and a point 50m east of D98 Polsted Lane.
2. D97 Down Lane – Between B3000 The Street and a point 73m north of the northern boundary of the property known as Helmstead.
3. D609 Spiceall – The entire length between B3000 The Street and its northern and eastern extents.
4. D609 Almsgate – The entire length between D98 Polsted Lane and D609 Spiceall.
5. D98 Polsted Lane – The entire length between B3000 The Street and its northern extents.
6. D98 Withies Lane – The entire length between B3000 The Street and D98 Polsted Lane.

PROPOSED EXTENTS OF 40mph SPEED LIMIT

1. D97 Down Lane – Between a point 73m north of the northern boundary of the property known as Helmstead and C147 Down Lane / A3 Guildford – Godalming By–Pass.
2. C147 Down Lane – Between D97 Down Lane / A3 Guildford – Godalming By–Pass and the southern extents of the existing 40mph speed limit in C147 Down Lane.

Rev.	Description	Drwn	Chkd	Appr	Date
A	Proposed 20mph speed limit amended to 20mph zone.	GB	KG	DM	09/06/26

North Point

'Based upon the Ordnance Survey mapping with the permission of the Controller of His Majesty's Stationery Office © Crown copyright [and database rights] 2025 OS AC0000813711. Unauthorised reproduction infringes Crown copyright and may lead to prosecution or civil proceedings.'

Drawn by.	Checked by.	Approved by.
GB	KG	DM
Drawn date.	Checked date.	Approved date.
16/02/26	17/02/26	26/02/26

Project Title. COMPTON VILLAGE

Drawing Title. PROPOSED SPEED LIMIT CHANGES

DRAWING 1 OF 1

SURREY COUNTY COUNCIL

Project No.	PC1533
Drawing No.	PC1533- P-01
Scale.	N.T.S.
Revision.	A
Drawing units.	METRES
Classification.	PRESENTATION

File Name: I:\EA\PC all\Resource Pool\Projects\SW Guildford\PC1533 Compton\6 Drawings\Current\TRO Plans\PC1533- P-01 Compton - Speed Limit Changes.dwg

XX A3