KEY

- PROPOSED WHITE ROAD MARKING
- PROPOSED YELLOW ROAD MARKING
- EXISTING ROAD MARKINGS TO REMAIN

FOR CONTINUATION SEE DRAWING PC1064-C-21-0100-02

FOR CONTINUATION SEE DRAWING BELOW

FOR CONTINUATION SEE DRAWING ABOVE

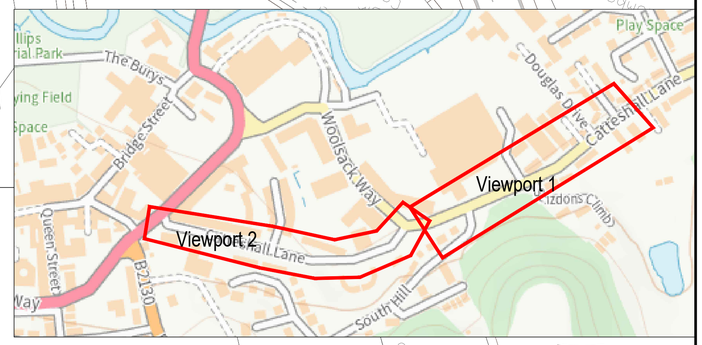

0 50 100 150 200

Notes

Rev.	Description	Drwn	Sig.	Date	Chkd	Sig.	Date	Appr	Sig.	Date
A	Changes to drawing from Client comments	DM	DM	01.04.2025	ML	ML	02.04.2025	TV	TV	02.04.2025
B	Changes to drawing from Stakeholder comments	DM	DM	21.04.2025	ML	ML	21.04.2025	TV	TV	21.04.2025
C	Changes to drawing notes on Langham Close and changes to Key	DM	DM	26.06.2025	ML	ML	24.06.2025	TV	TV	24.06.2025
D	Changes made following site walkthrough with the Client	DM	DM	18.12.2025	ML	ML	18.12.2025	TV	TV	18.12.2025
E	Changes made following site walkthrough with the Client	DM	DM	19.02.2026	ML	ML	19.02.2026	TV	TV	19.02.2026
F	Changes made to the yellow lining extents	DM	DM	21.09.2026	ML	ML	21.09.2026	TV	TV	21.09.2026
G	DWG CHANGED TO REPRESENT PARKING RESTRICTION CHANGES ONLY	CW	CW	05.10.2026						

File Name: I:\EA\PC ad\Resource Pool\Projects\SW Guildford\PC1064 Guildford to God - Greenway\6 Drawings\Current\Detailed Design\Section 21 - Catteshall Lane Route\Consultation\PC1064-C-21-0100-31 - Rev F - Double Yellow Lines.dwg

Scale: 1:500 @ A1

North Point

"Based upon the Ordnance Survey mapping with the permission of the Controller of Her Majesty's Stationery Office © Crown copyright. Unauthorised reproduction infringes Crown copyright and may lead to prosecution or civil proceedings." Surrey County Council LA 076872 2002.

Drawn by DM	Sig. DM	Date March 25
Checked by originator ML	Sig. ML	Date March 25
Approved by TV	Sig. TV	Date March 25

Project: GUILDFORD TO GODALMING GREENWAY WALKING AND CYCLING IMPROVEMENTS

Drawing: CATTESHALL ROAD AND CATTESHALL LANE PARKING AMMENDMENTS

SHEET 3 OF 3

SURREY COUNTY COUNCIL
Surrey Highways & Transport for Surrey

Project No. PC1064

Contract Sheet No. Sheet 3

Drawing No. PC1064-C-21-0100-03 Rev. G

Classification CONSULTATION