
Acad Ref I:\TNS Schemes\T430-THORNBURY\412 - Getting About in Thornbury - Park Road\5. Docs & Dwgs\Drawings\SGC_T430-412-DD-101-109_GA.dwg : Plotted on Jul 10, 2026 - 3:45pm

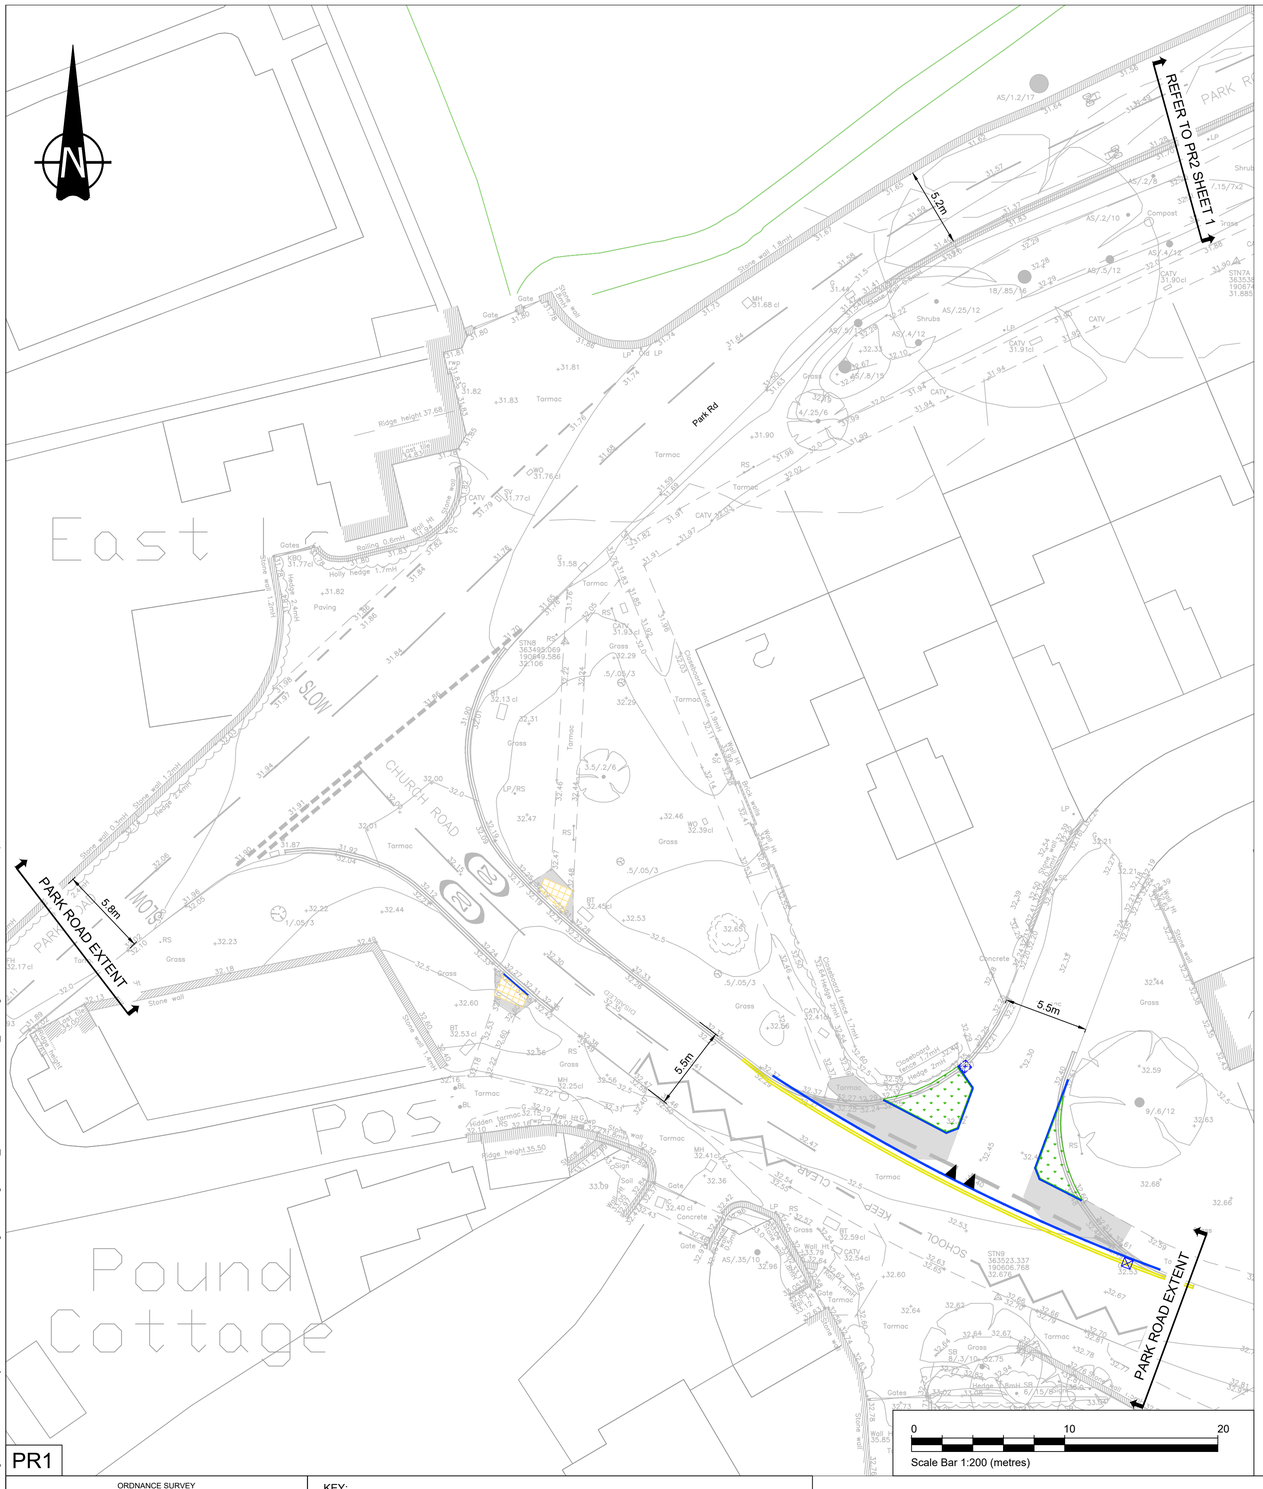

PR1



PR2


ORDNANCE SURVEY

© Crown copyright and database rights 2026 Ordnance Survey 100023410.
This map has been provided for this scheme consultation and must not be used for any other purpose. Only one paper copy may be made for your own use.

Rev	Description	Drawn	App'd	Date

KEY:

- FOOTWAY
- 'NO DIG' SHARED USE
- SHARED USE
- CARRIAGEWAY
- CARRIAGEWAY PAVING
- VERGE
- KERBS
- UTILITIES APPARATUS REMAIN / AMEND / REMOVE
- DRAINAGE
- BOLLARDS / BELISHA BEACON
- SIGNS
- CONCRETE SPEED CUSHION
- CARRIAGEWAY LEVEL CHANGE
- BUS ACCESSIBILITY KERBS
- TACTILE PAVING
- BUS STOP SAFE HAVENS
- ROAD MARKINGS

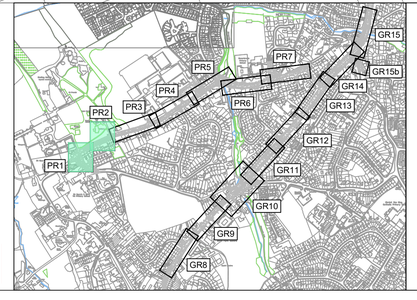

DRAFT

South Gloucestershire Council
DEPARTMENT OF PLACE
EXECUTIVE DIRECTOR - PLACE
Nigel Riglar
PLACE OPERATIONS - STREETCARE
PO Box 1954
Bristol. BS37 0DD
Telephone: 01454 868 000
Email: TransportServices@southglos.gov.uk

Project
Getting about in Thornbury
Park Road and Gloucester Road

Title
General Arrangement
Park Road
(Sheet 1 of 9)

Scale @ A1	1:200				
Drawn	JH	Checked		Approved	
Date	MAR2026	Date		Date	

Dwg No.	Parish	Scheme	Number	Rev.
	T430 –	412 –	101	-