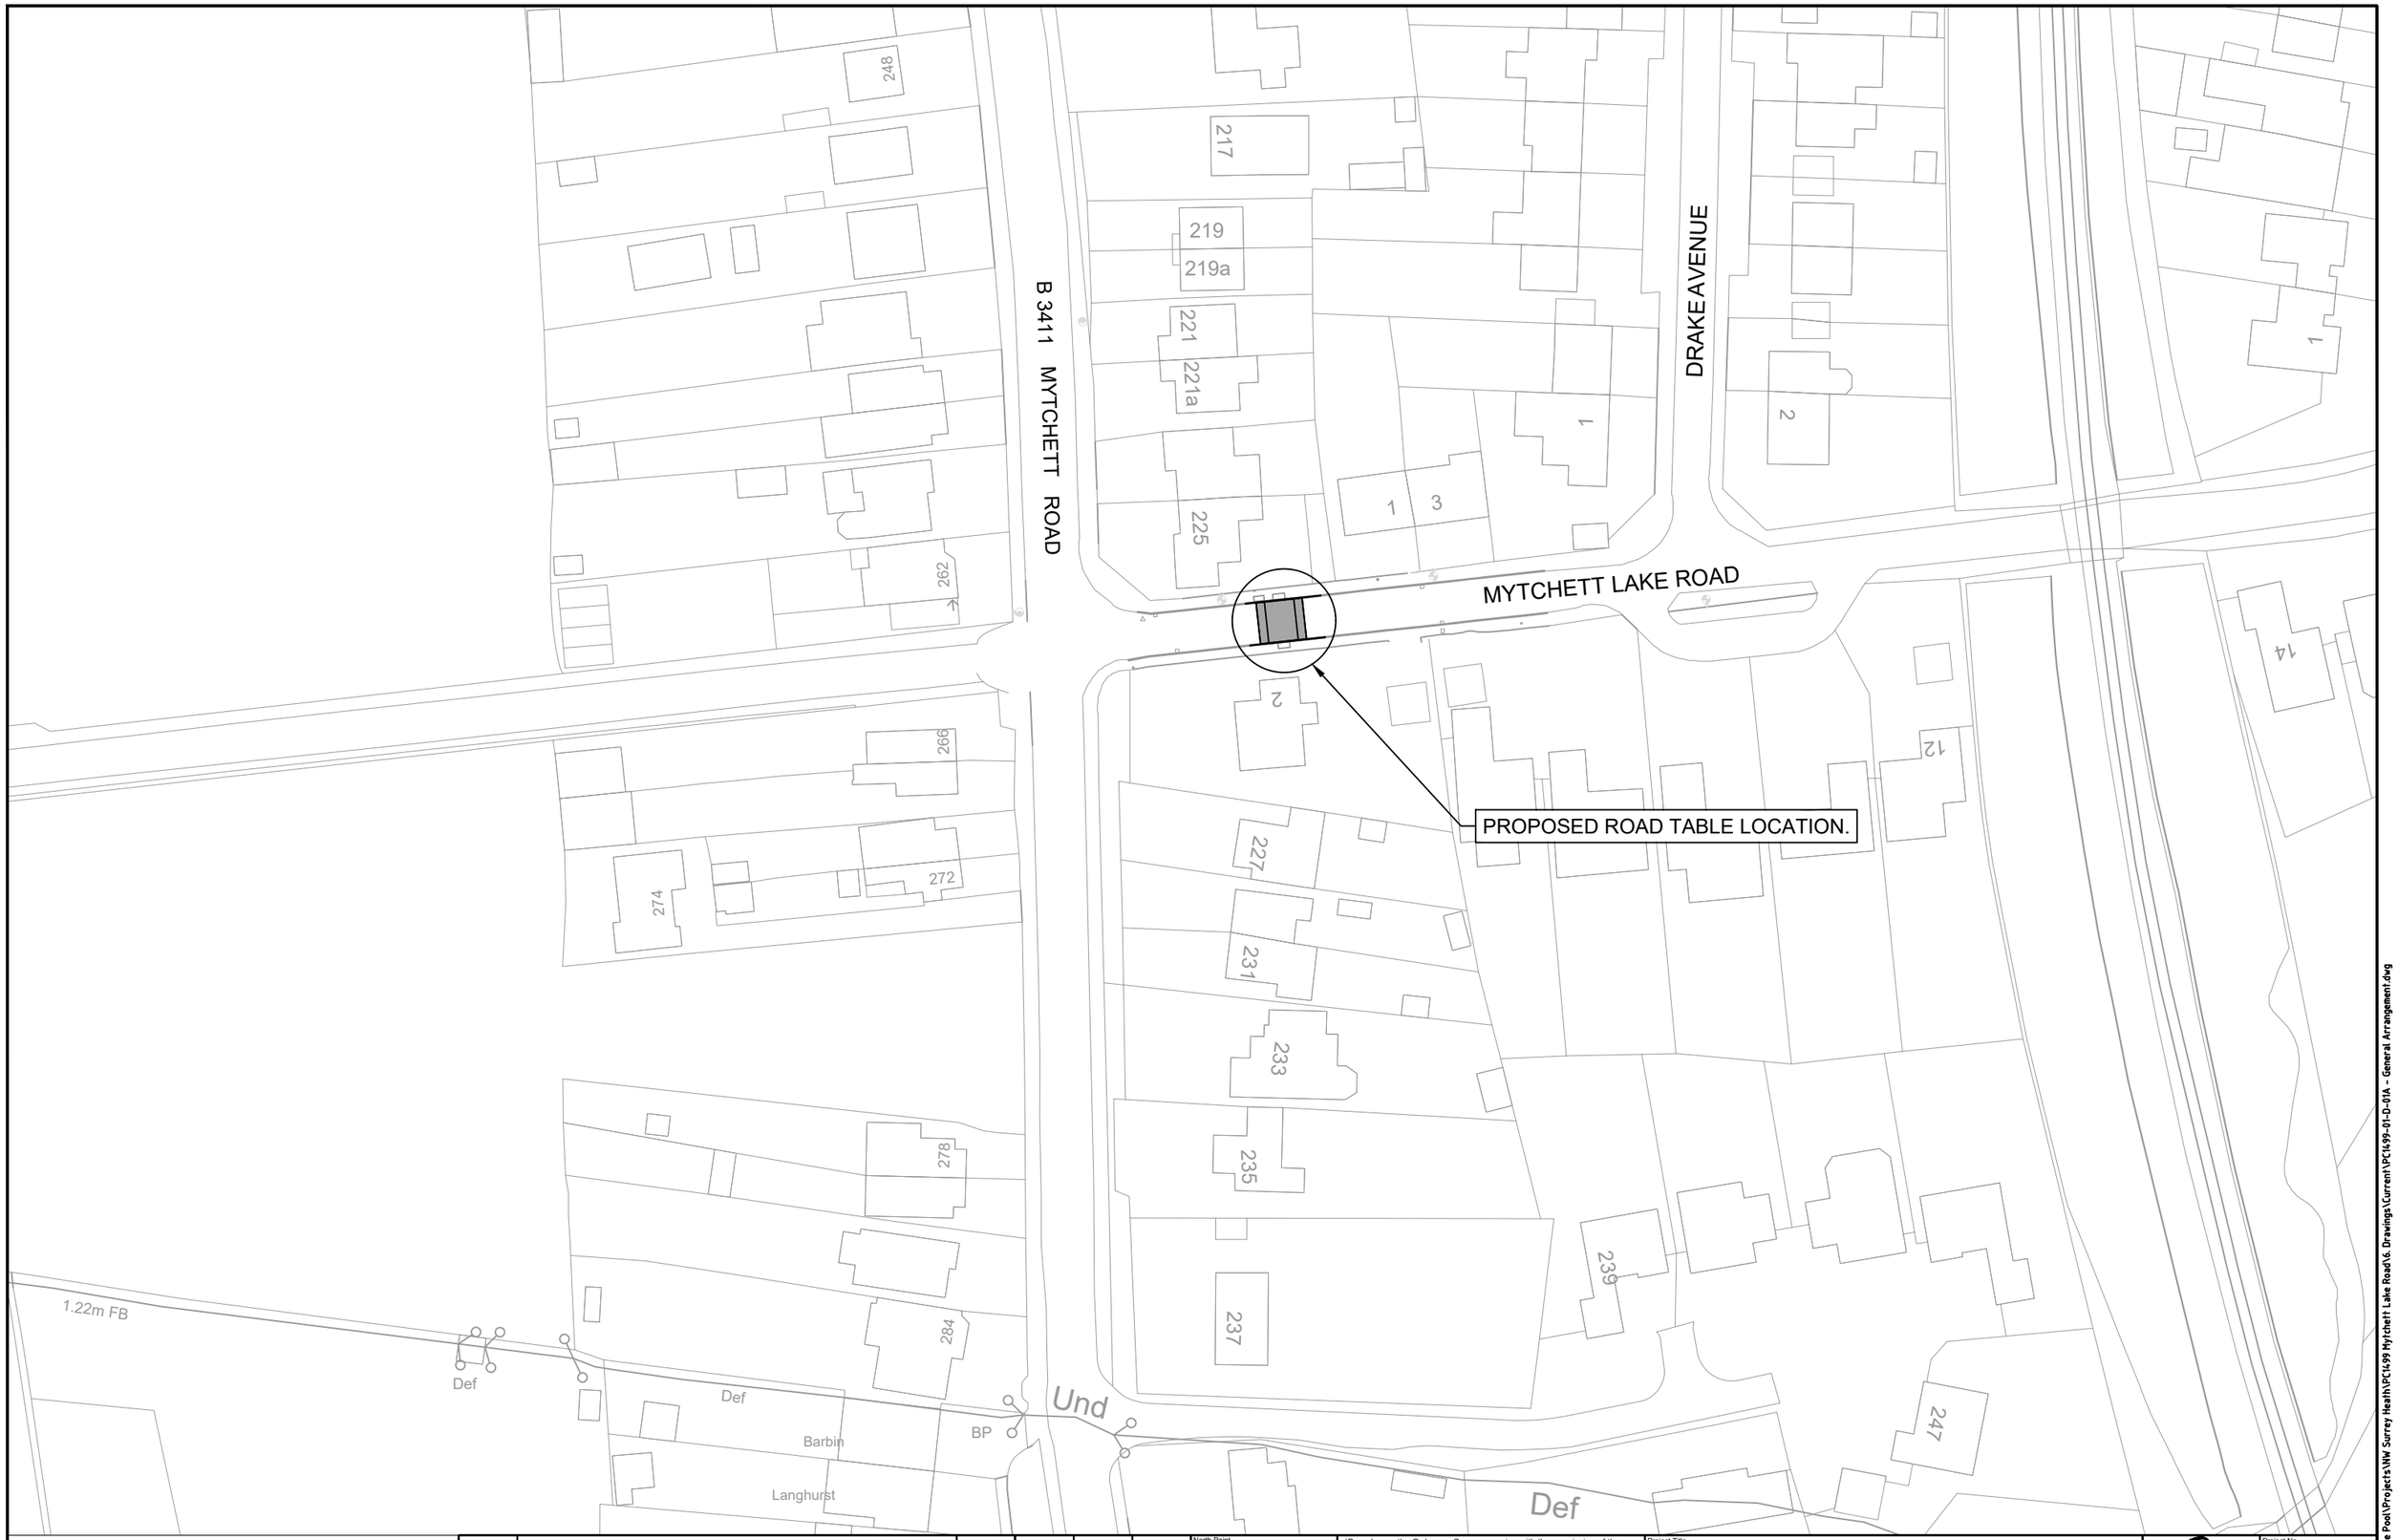

Rev.	Description	Drwn	Chkd	Appr	Date

North Point

'Based upon the Ordnance Survey mapping with the permission of the Controller of Her Majesty's Stationery Office © **Crown copyright and database rights 2023 OS 100019613. Unauthorised reproduction infringes Crown copyright and may lead to prosecution or civil proceedings.'**

Drawn by.	Checked by.	Approved by.
RP		
Drawn date. 05/02/2026	Checked date.	Approved date.

Project Title.
MYTCHETT LAKE ROAD
ROAD SAFETY SCHEME

Drawing Title.
PROPOSED ROAD TABLE LOCATION

DRAWING 1 OF 1

SURREY COUNTY COUNCIL

Project No.	Drawing No.
PC1499	10-01
Scale. N.T.S	Revision. -
Drawing units. -	Classification. Presentation

File Name: I:\EAI\PC all\Resource Pool\Projects\NW Surrey Health\PC1499 Mytchett Lake Road\6. Drawings\Current\PC1499-01-D1-01A - General Arrangement.dwg

XX A3