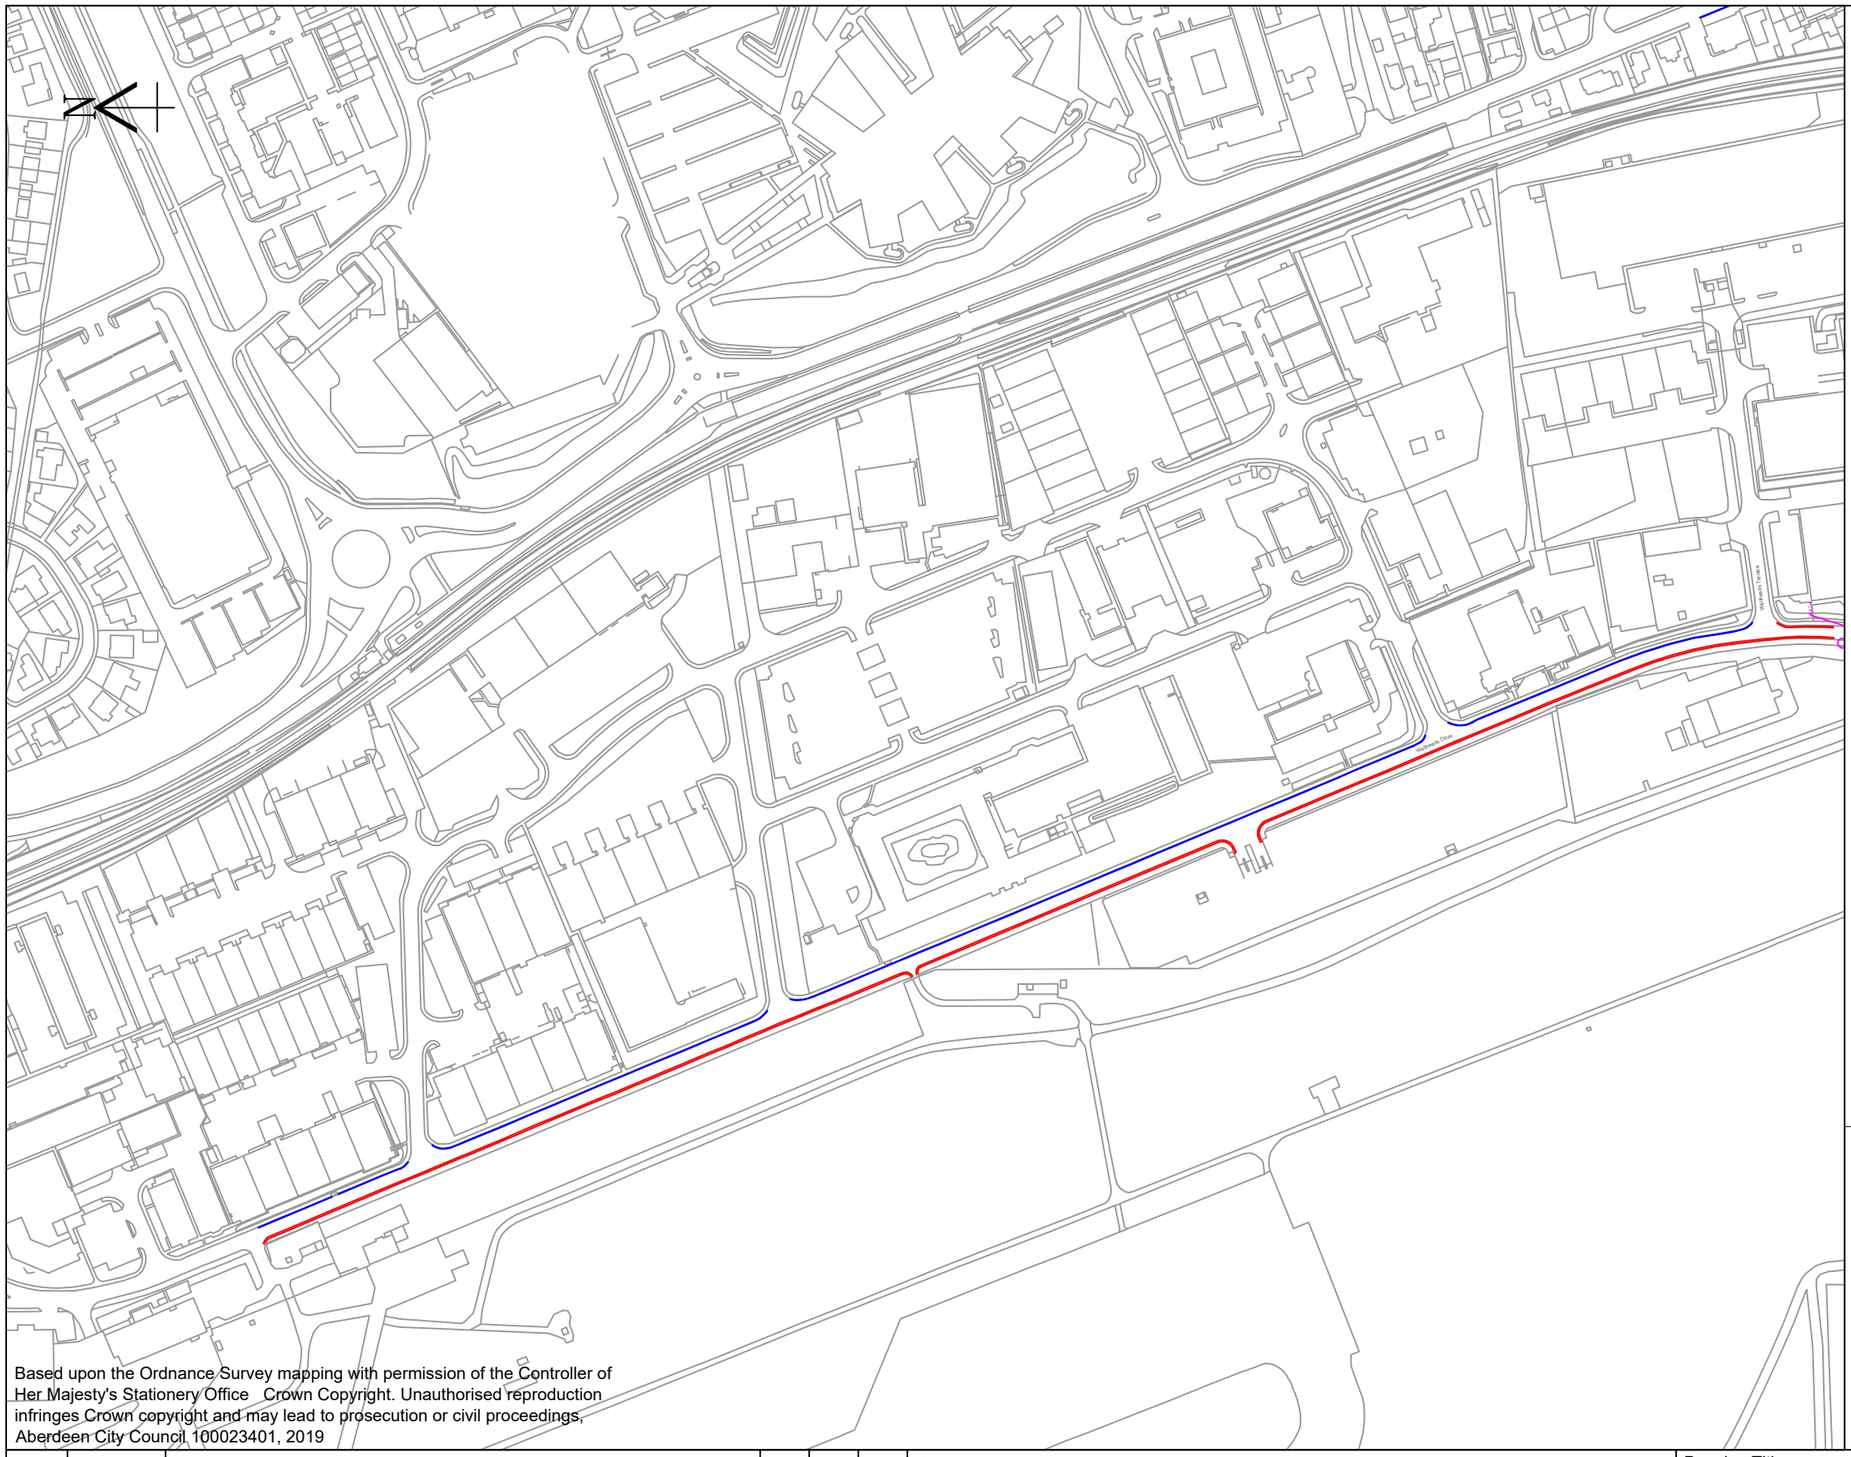


GENERAL NOTES:

(Prohibition of Waiting At Any Time)

Wellheads Drive

East side from a point 30 metres south of its junction with Wellheads Terrace, northwards for 30 metres.West side from a point 30 metres south of its junction with Wellheads Terrace, northwards for 876 metres.

SITE BOUNDARY

EXISTING WAITING RESTRICTIONS

PROPOSED AT ANY TIME WAITING RESTRICTIONS

URBAN CLEARWAY

Based upon the Ordnance Survey mapping with permission of the Controller of Her Majesty's Stationery Office © Crown Copyright. Unauthorised reproduction infringes Crown copyright and may lead to prosecution or civil proceedings. Aberdeen City Council 100023401, 2019

Rev	Date	Details	Orig	Chk'd	App'd
0		ISSUED FOR CONSTRUCTION	XX	XX	XX

Client: ABERDEEN CITY COUNCIL

Project: TECA TRAFFIC MANAGEMENT PROPOSALS

Operations and Protective Services
Traffic Management and Road Safety

Business Hub 11, 2nd Floor West, Marischal College,
Broad Street, Aberdeen AB10 1AB
General Enquiries Telephone: 01224 522305

Drawing Title: PROPOSED OFF-SITE TRAFFIC MANAGEMENT PROPOSALS

Originator	Checked	Approved	Date	Project No	Scale	Size
SA	SA		05/03/2025		NTS	A3

Drawing No.: TECA

SHT No.:

Revision: 0