
DO NOT SCALE

Millimetres 0 10 100

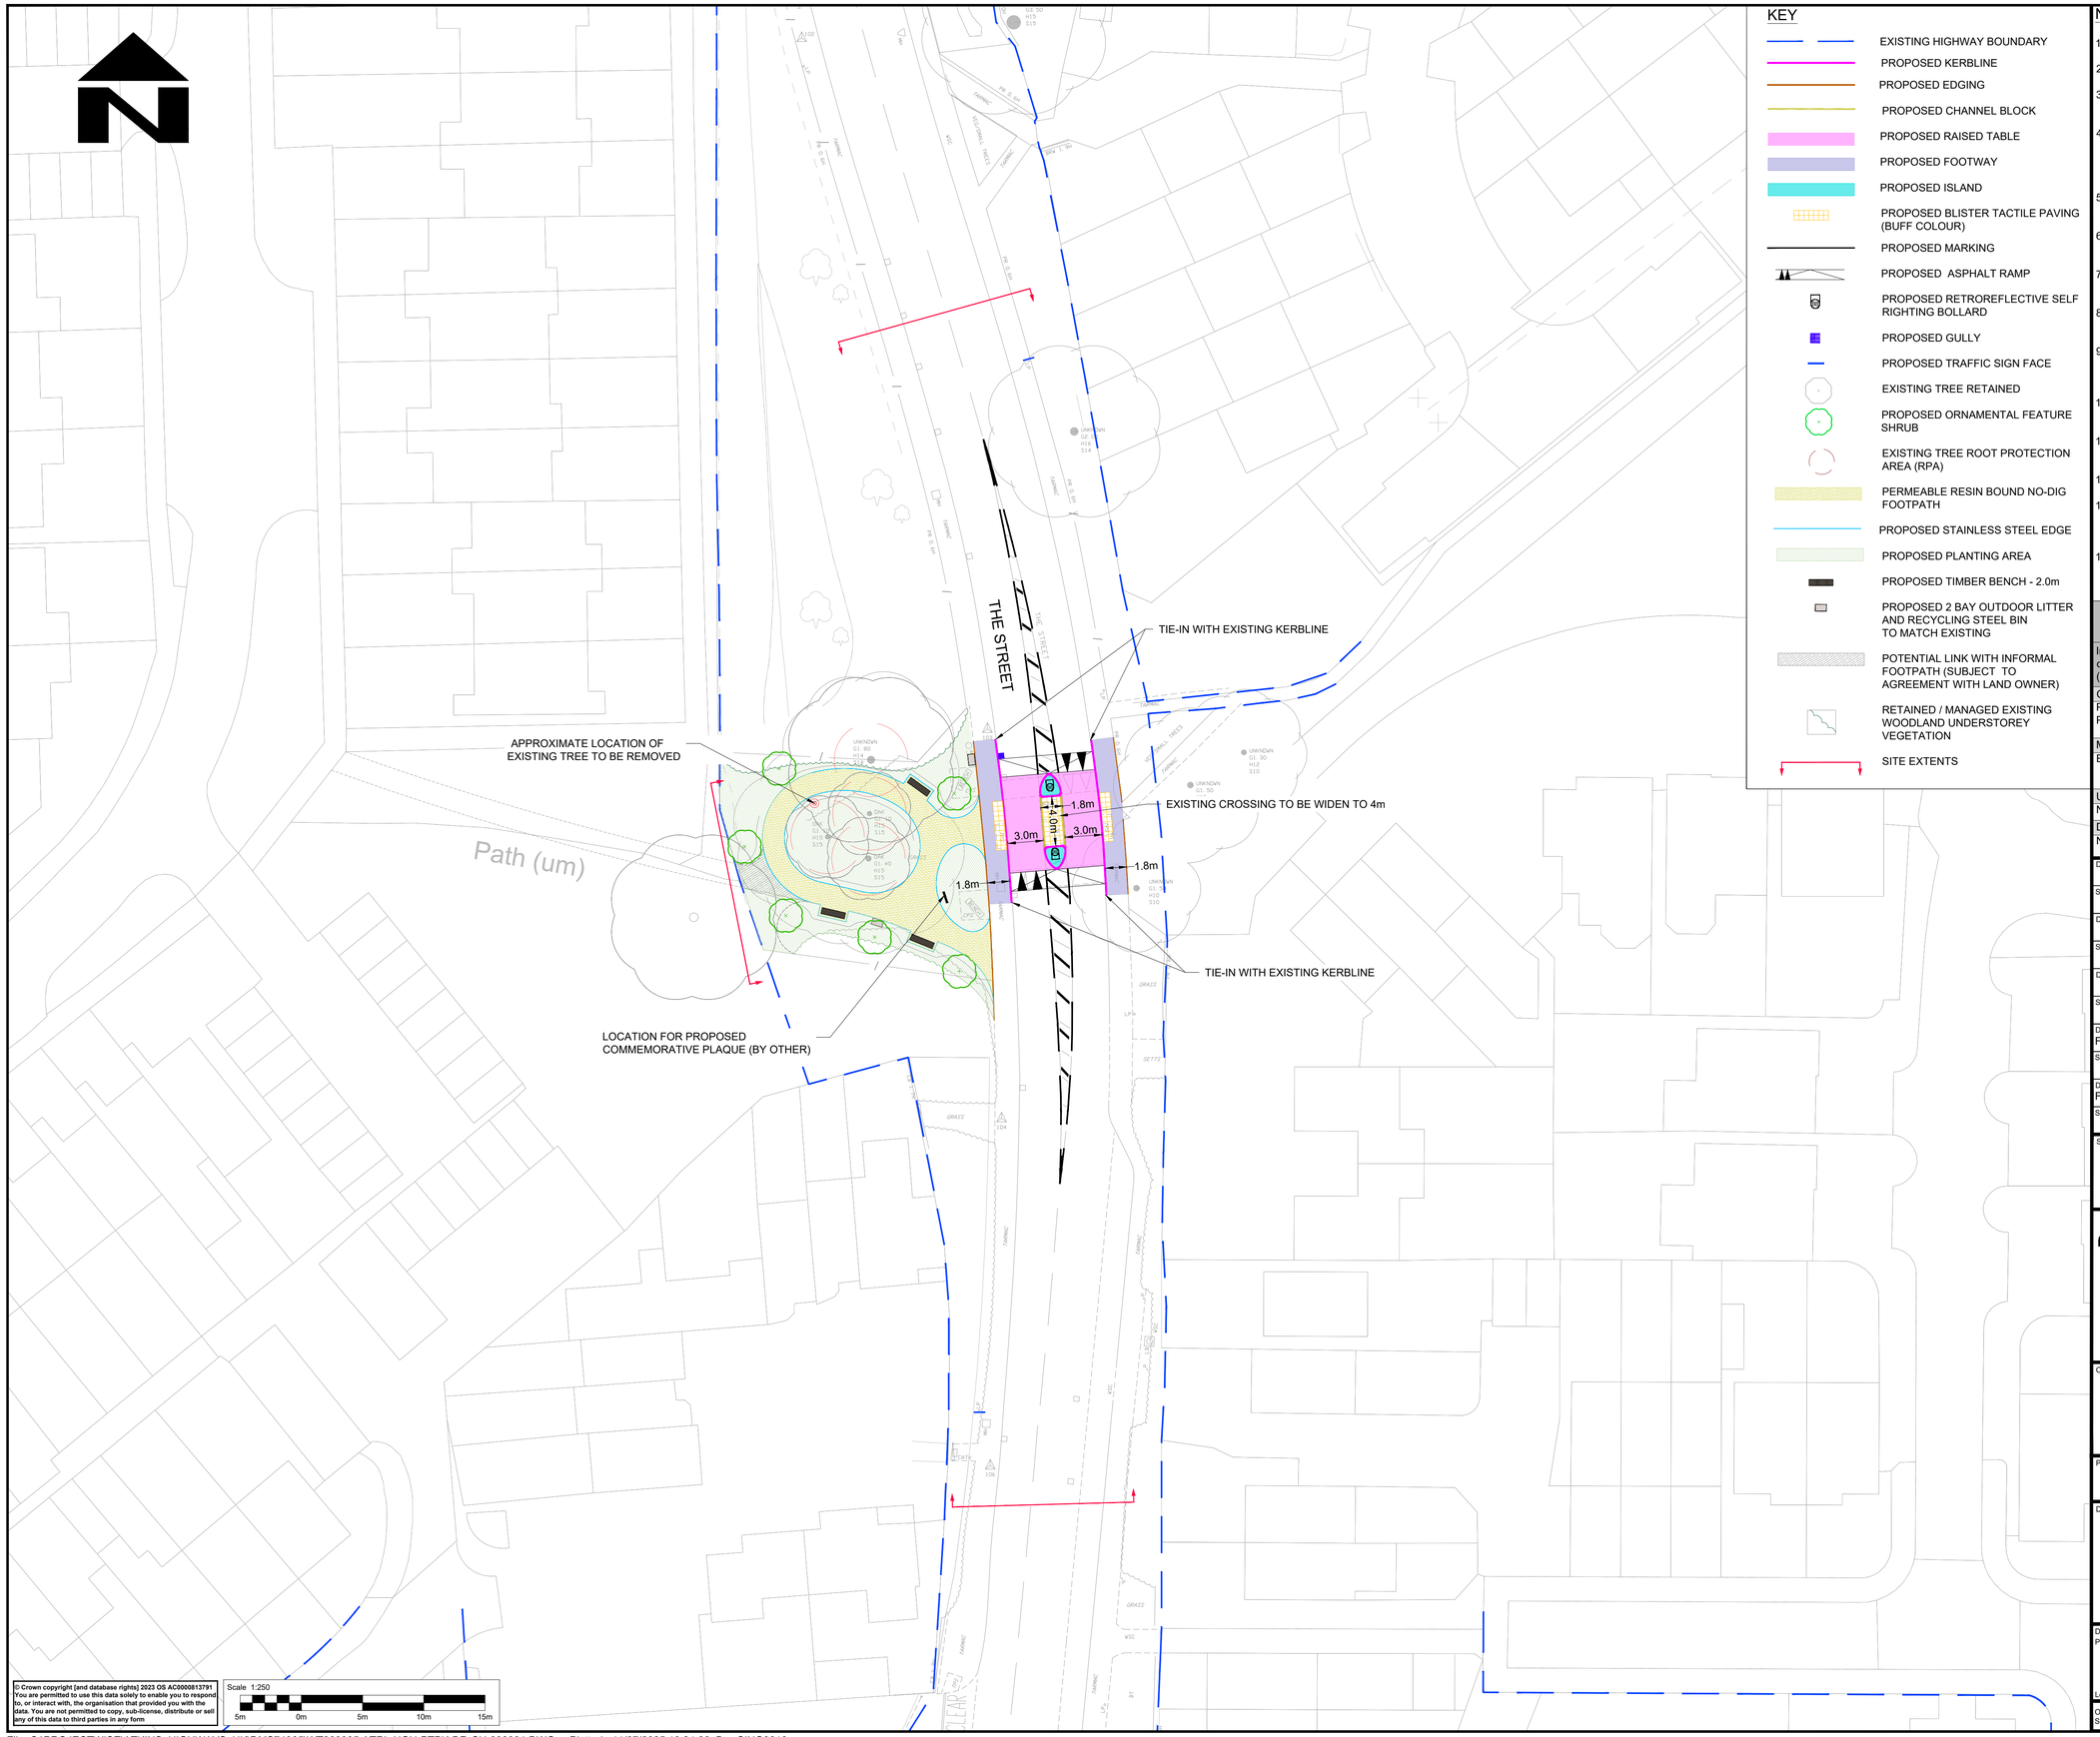

KEY

- EXISTING HIGHWAY BOUNDARY
- PROPOSED KERBLINE
- PROPOSED EDGING
- PROPOSED CHANNEL BLOCK
- PROPOSED RAISED TABLE
- PROPOSED FOOTWAY
- PROPOSED ISLAND
- PROPOSED BLISTER TACTILE PAVING (BUFF COLOUR)
- PROPOSED MARKING
- PROPOSED ASPHALT RAMP
- PROPOSED RETROREFLECTIVE SELF RIGHTING BOLLARD
- PROPOSED GULLY
- PROPOSED TRAFFIC SIGN FACE
- EXISTING TREE RETAINED
- PROPOSED ORNAMENTAL FEATURE SHRUB
- EXISTING TREE ROOT PROTECTION AREA (RPA)
- PERMEABLE RESIN BOUND NO-DIG FOOTPATH
- PROPOSED STAINLESS STEEL EDGE
- PROPOSED PLANTING AREA
- PROPOSED TIMBER BENCH - 2.0m
- PROPOSED 2 BAY OUTDOOR LITTER AND RECYCLING STEEL BIN TO MATCH EXISTING
- POTENTIAL LINK WITH INFORMAL FOOTPATH (SUBJECT TO AGREEMENT WITH LAND OWNER)
- RETAINED / MANAGED EXISTING WOODLAND UNDERSTOREY VEGETATION
- SITE EXTENTS

NOTES

1. DO NOT SCALE FROM THIS DRAWING.
2. ALL DIMENSIONS ARE IN METRES UNLESS OTHERWISE STATED.
3. LIMITS OF WORK ARE APPROXIMATE AND ARE TO BE AGREED ON SITE WITH THE OVERSEEING ORGANISATION.
4. HEALTH AND SAFETY: THE CONTRACTOR SHALL BE AWARE OF ALL STATUTORY UNDERTAKERS PLANT THAT MAY BE LOCATED WITHIN THE SITE.
5. FOR SITE CLEARANCE DETAILS, REFER TO DRAWING NO. WT360005-ATRL-HSC-PTPK-DR-CH-000001.
6. FOR SETTING OUT PLAN DETAILS, REFER TO DRAWING NO. WT360005-ATRL-HGN-PTPK-DR-CH-000002.
7. FOR KERB AND FOOTWAYS DETAILS, REFER TO DRAWING NO. WT360005-ATRL-HKF-PTPK-DR-CH-000001.
8. FOR TRAFFIC SIGNS AND ROAD MARKINGS DETAILS, REFER TO DRAWING NO. WT360005-ATRL-HSN-PTPK-DR-CH-000001.
9. ALL ROAD MARKING TYPES / COLOURS & DIMENSIONS SHALL BE IN ACCORDANCE WITH TSRGD 2016 AND SUBSEQUENT AMENDMENT.
10. FOR DRAINAGE DETAILS, REFER TO DRAWING NO. WT360005-ATRL-HDG-XX-DR-CD-000001
11. FOR HARD LANDSCAPE PLAN, REFER TO DRAWING NO. WT360005-ATRL-ELS-PTPK-DR-LS-000001
12. DETAILS FOR POCKET PARK TO BE APPROVED BY SCC.
13. ALL HIGHWAY WORKS SHALL BE IN ACCORDANCE WITH THE SPECIFICATION FOR HIGHWAY WORKS AND SURREY COUNTY COUNCIL STANDARD DETAIL DRAWINGS.
14. ALL WORKS ARE TO BE INSPECTED BY THE SURREY COUNTY COUNCIL DEVELOPMENT ENGINEER OR STATUTORY AUTHORITY AS APPLICABLE.

SAFETY, HEALTH AND ENVIRONMENTAL INFORMATION

In addition to the hazards/risks normally associated with the types of work detailed on this drawing, note the following significant residual risks (Reference shall also be made to the design hazard log).

Construction
Presence of live utilities.
Presence of asbestos and tar not known.

Maintenance / Cleaning
Excavation work may affect adjacent utilities.

Use
NONE

Decommissioning / Demolition
NONE

Description						
Status	Revision	Drawn	Checked	Reviewed	Authorised	Issue Date
Description						
Status	Revision	Drawn	Checked	Reviewed	Authorised	Issue Date
Description						
Status	Revision	Drawn	Checked	Reviewed	Authorised	Issue Date
Description For Client Review						
S3	P01	AS	PM	AC	---	25/10/24
Description For Construction Issue						
A1	C01	AS	ANV	AC	AA	11/07/25

Status: A1 — Drawing Suitability: AUTHORISED & ACCEPTED

AtkinsRéalis
Woodcote Grove
Ashley Road
Epsom
Surrey
KT18 5BW
Tel: +44 (0)1372 726140
Fax: +44 (0)1372 740055
www.atkinsrealis.com

Ⓒ AtkinsRéalis (2025)

Client: SURREY COUNTY COUNCIL — Surrey Highways & Transport for Surrey

Project Title: WT360005 Tongham Detailed Design

Drawing Title: GENERAL ARRANGEMENT POCKET PARK

Drawing Number: Project WT360005 | Originator ATRL | Volume HGN | Location PTPK | Type DR | Role CH | Number 000001

Original Size:	Scale:	Project Ref. No:	Sheet:	Rev:
A1	1:250	5227117	1 of 1	C01

© Crown copyright [and database rights] 2023 OS AC0000813791
You are permitted to use this data solely to enable you to respond to, or interact with, the organisation that provided you with the data. You are not permitted to copy, sub-license, distribute or sell any of this data to third parties in any form

Scale 1:250
5m 0m 5m 10m 15m