NOTES:
1. INSTALL PLAY EQUIPMENT AND FITNESS EQUIPMENT PER MFR'S WRITTEN RECOMMENDATIONS.
2. ENSURE SMOOTH, FLUSH SURFACE AT ALL PAVING TRANSITIONS.
3. SEE SPECIAL PROVISION SECTION 9-37 FOR PLAY AND FITNESS AREA EQUIPMENT, ENGINEERED WOOD FIBER SURFACING, AND SITE FURNISHINGS.
4. SEE APPENDIX IN SPECIAL PROVISIONS FOR FOOTING DETAILS AND FOOTING LAYOUT.

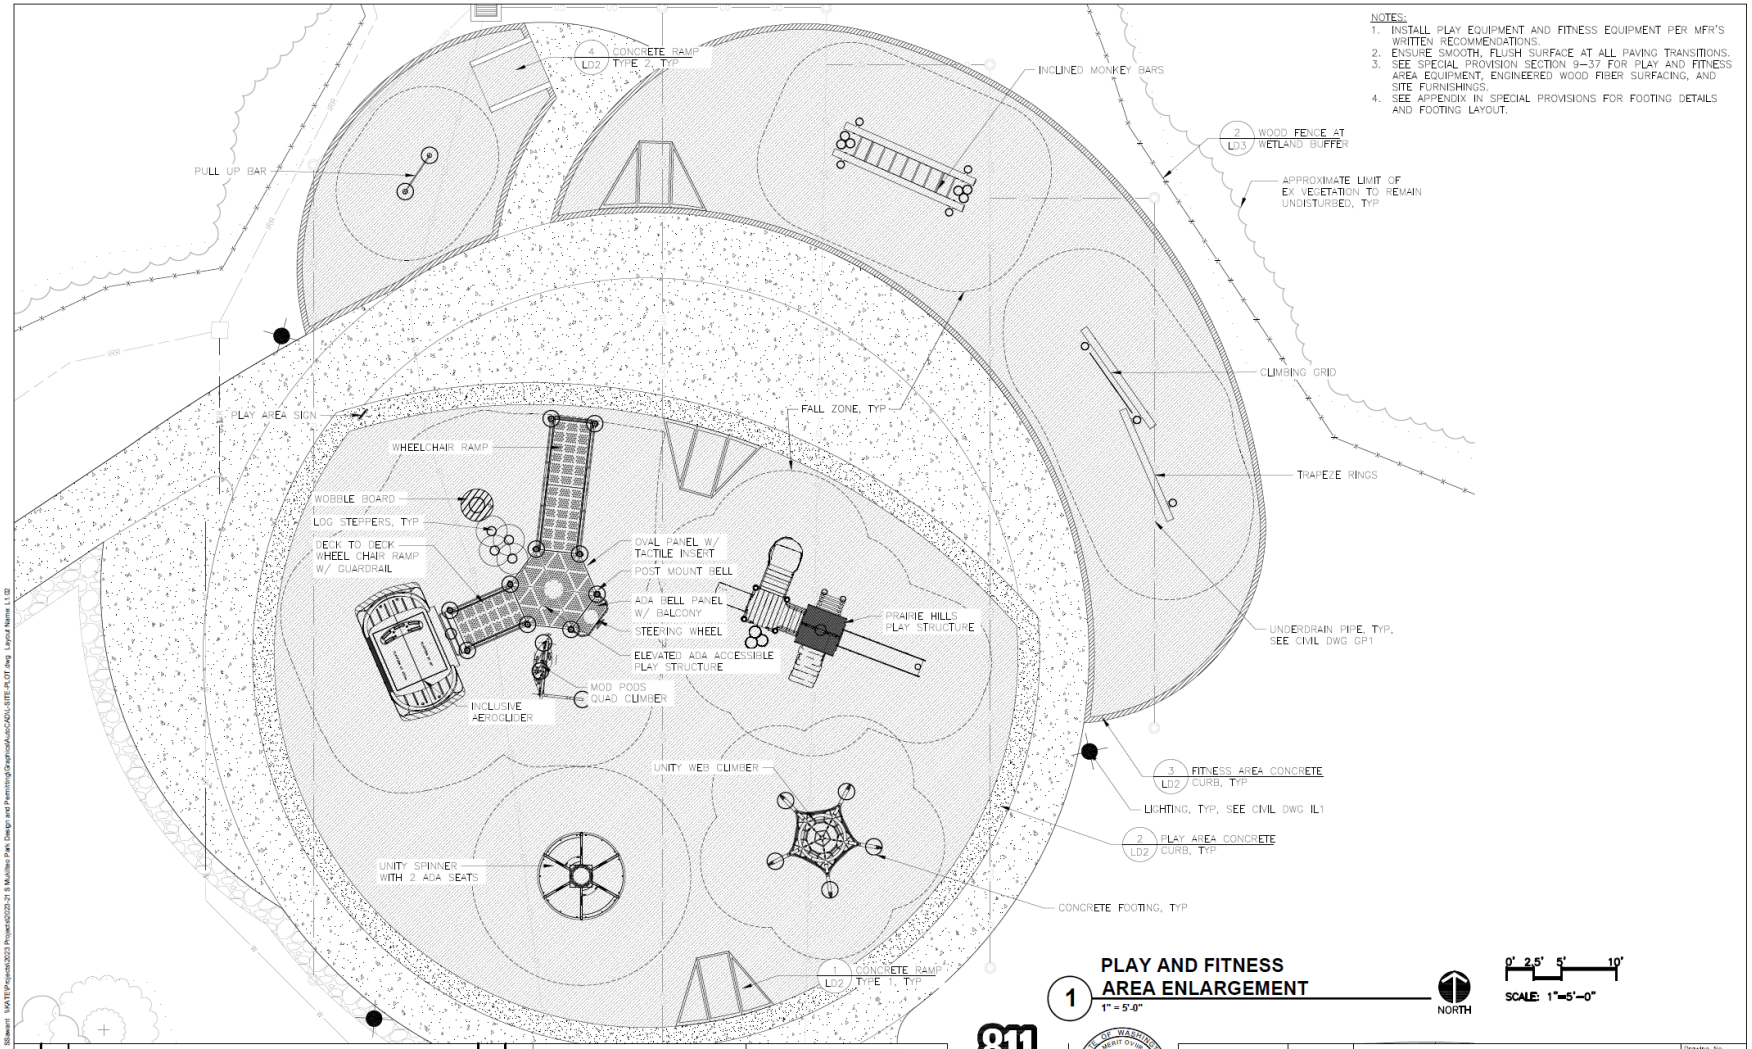

1 PLAY AND FITNESS AREA ENLARGEMENT

1" = 5'-0"

NORTH

0' 2.5' 5' 10'

SCALE: 1"=5'-0"

No.	Date	Revision	By	Appr.

PERTEET
2707 COLBY AVENUE, SUITE 900
EVERETT, WA 98201
425.261.7700 | 800.888.8900

HBB
LANDSCAPE ARCHITECTURE

CITY OF MUKILTEO
11930 CYRUS WAY
MUKILTEO, WA 98275
PHONE: 425.263.8000 OR 800.833.6384 TRS
FAX: 425.290.1013

811 Know what's below. Call before you dig.

STATE OF WASHINGTON
MERIT AWARD
2024 ASLA PNW Exc. Awards
WASHINGTON CHAPTER AMERICAN SOCIETY OF LANDSCAPE ARCHITECTS

Drawn By S. SAWANT	Date 10/2024	
Designed By M. WALTON	10/2024	
Checked By J. LONG	10/2024	
Approved By M. OWEN	10/2024	

Project Number 20210037.00001

CITY OF MUKILTEO
SOUTH MUKILTEO PARK DESIGN & PERMITTING
PLAY AND FITNESS AREA ENLARGEMENT

Drawing No. LS3
Sheet No. 18 of 22 Total

Oct 14, 2024 - 12:51pm SSawant \\KATEX\Projects\2023 Projects\2023-21 S Mukilteo Park Design and Permitting\Graphics\Auto\CADd-SITE-PLOT.dwg Layout Name: L1.02