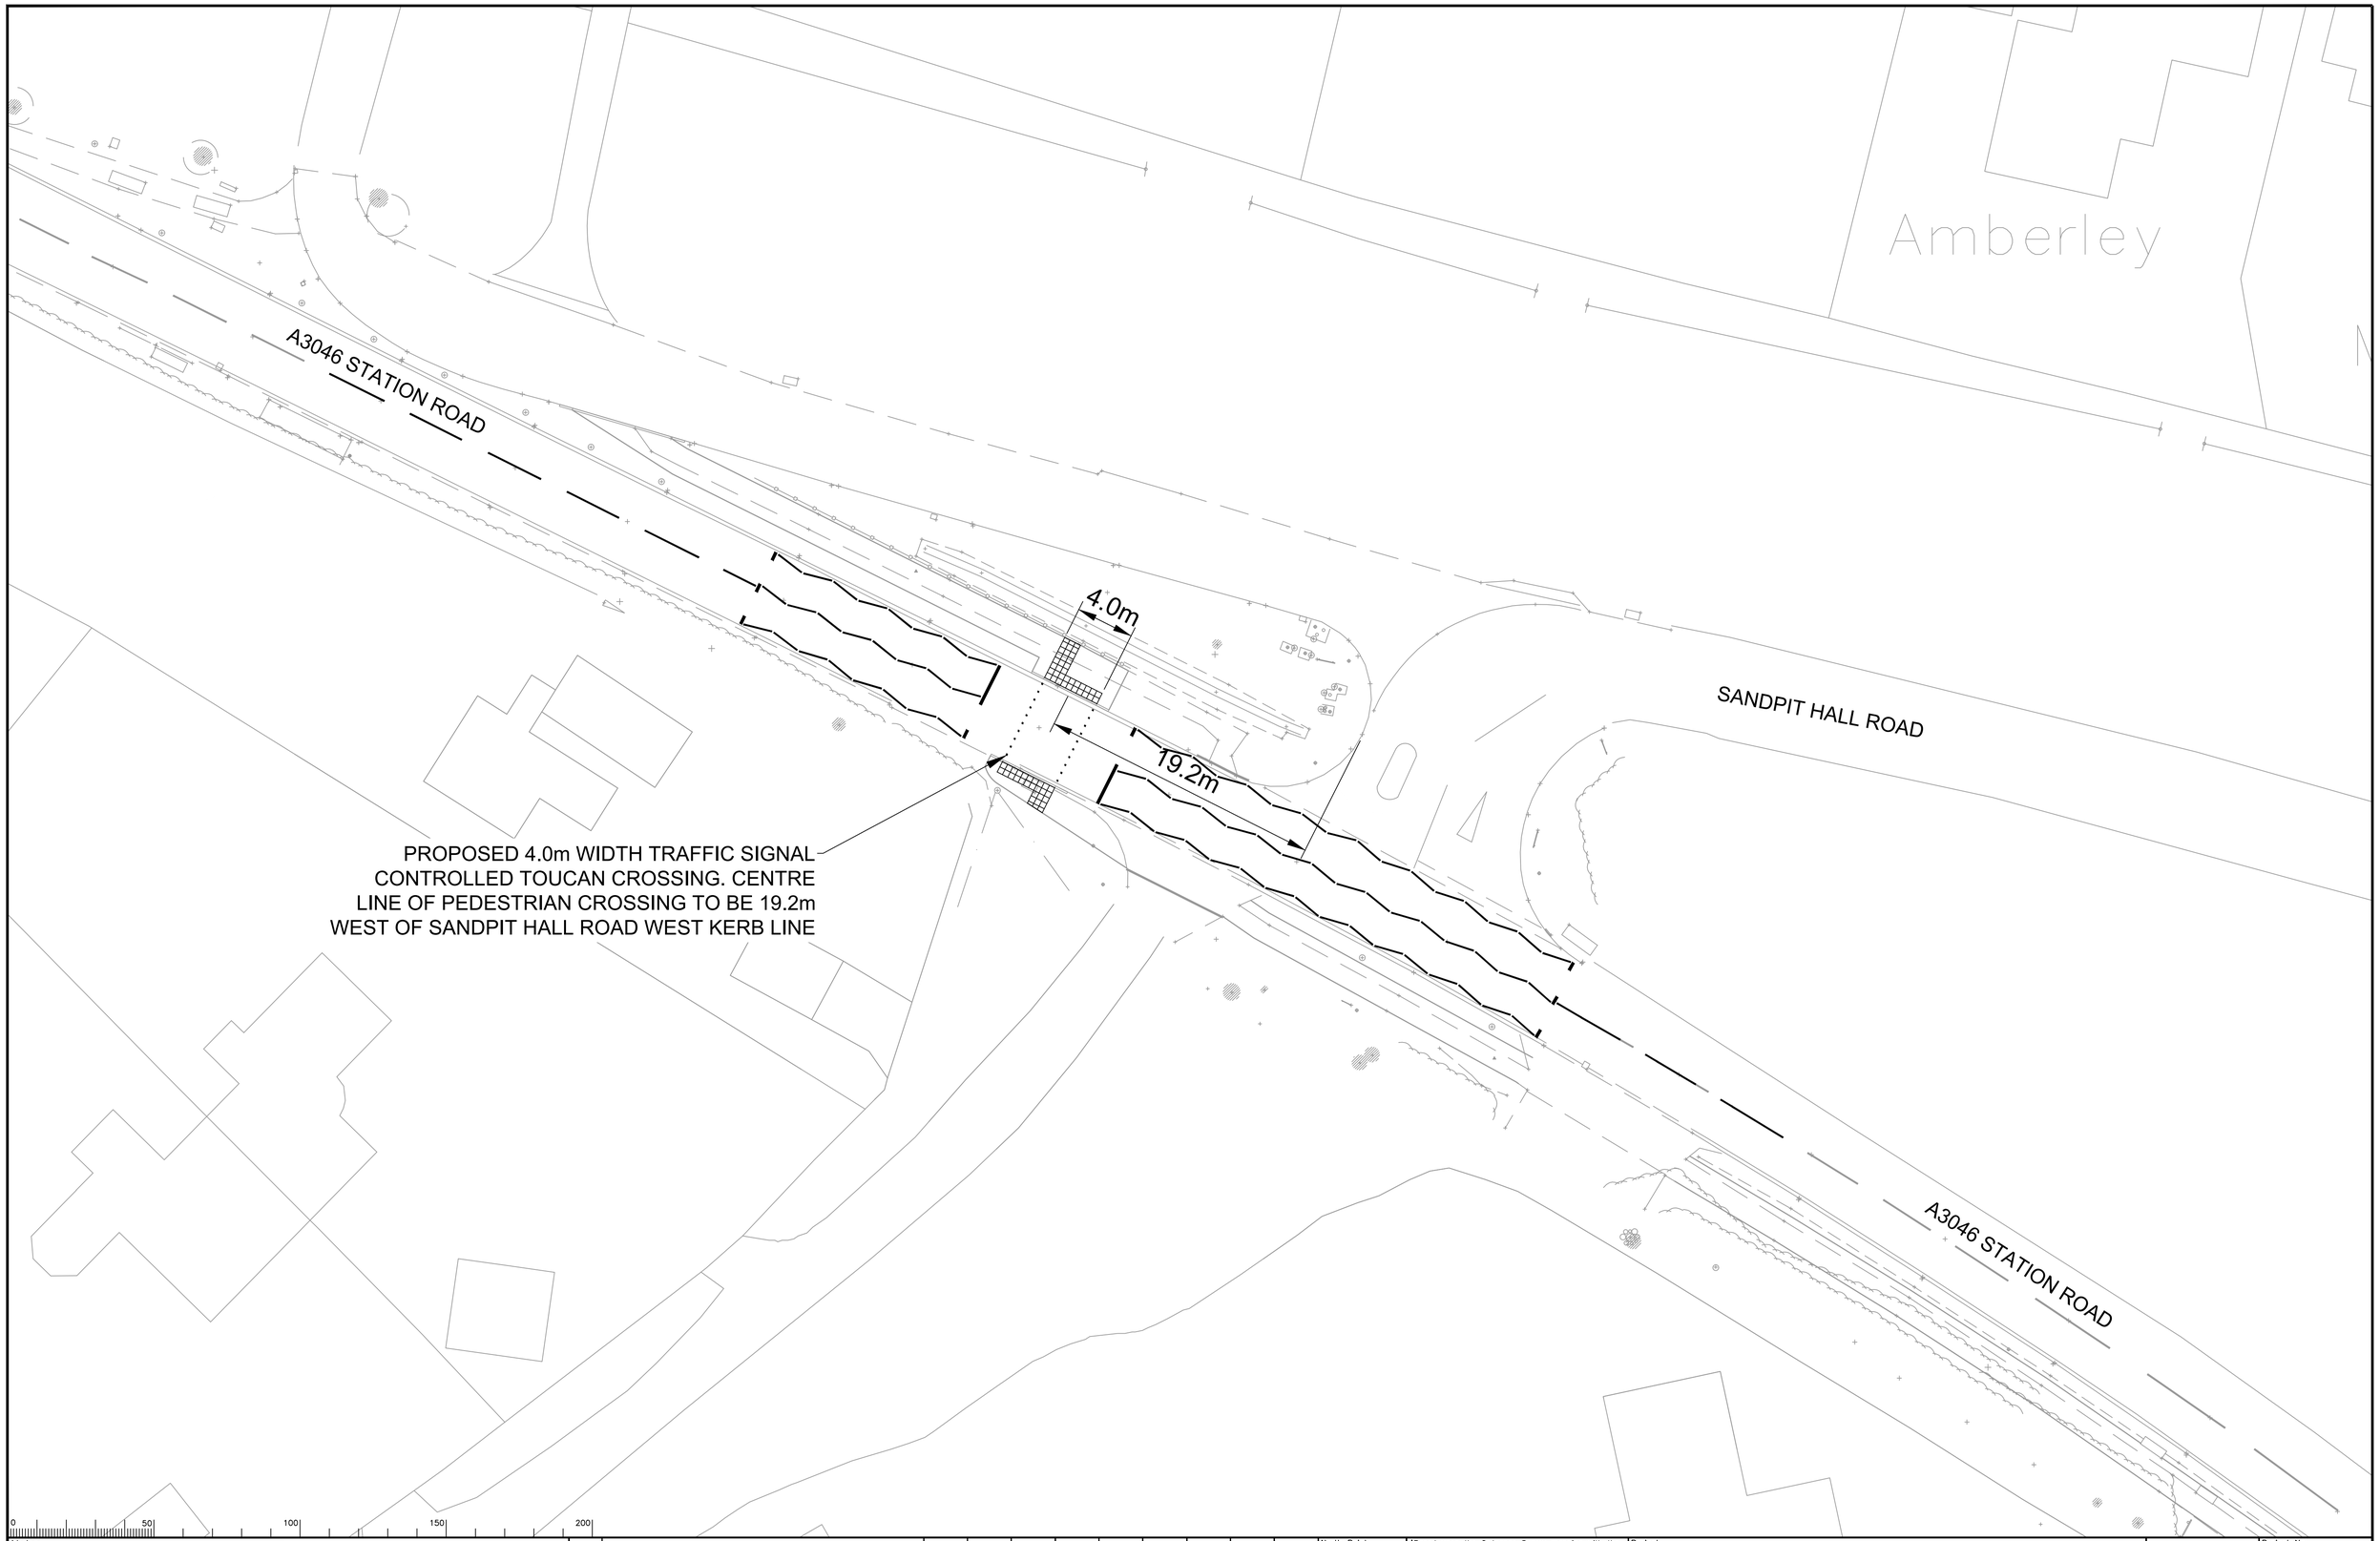

Notes

Rev.	Description	Drwn	Sig.	Date	Chkd	Sig.	Date	Appr	Sig.	Date

File Name: \\surreycc.local\depfwide\EA\PC all\Resource Pool\Projects\NW Surrey Heath\PC1127 A3046 Chobham Road Cycleway, Chobham\6. Drawings\Current\Phase 4 - Signal Crossing\PC1127-02 [TRO Plan].dwg

Scale 1:200 AT A1

North Point

'Based upon the Ordnance Survey mapping with the permission of the Controller of Her Majesty's Stationery Office © Crown copyright. Unauthorised reproduction infringes Crown copyright and may lead to prosecution or civil proceedings.' Surrey County Council LA 076872 2002.

Drawn by TC	Sig. TC	Date AUG 26
Checked by originator	Sig.	Date
Approved by	Sig.	Date

Project
A3046 CHOBHAM ROAD CYCLEWAY
PHASE 4 - TOUCAN CROSSING

Drawing
STATUTORY NOTICE PLAN
SHEET 1 OF 1

SHEET 1 OF 1

SURREY COUNTY COUNCIL
Surrey Highways & Transport for Surrey

Project No. PC1127
Contract Sheet No.
Drawing No. PC1127-02
Rev. -
Classification NOTICE

A1