
NOTES:

1. ALL DIMENSIONS ARE IN METRES UNLESS OTHERWISE STATED.
2. THIS DRAWING CONTAINS COLOURED LINES / INFORMATION THAT MAY NOT BE CLEAR IF REPRODUCED IN BLACK & WHITE.

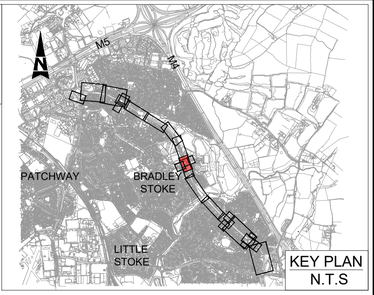


KEY PLAN
N.T.S

FOR CONTINUATION SEE DRAWING NO. WECA_SGC-ATK-HGN-BSW_PH5-DR-CH-000105

PARALLEL ZEBRA CROSSING ON RAISED TABLE

FIDDLERS WOOD LN

BRADLEY STOKE LEISURE CENTRE

8 000104

EXIT LANE 5.0m

ENTRY LANE 4.5m

2-WAY CYCLE TRACK 3.0m

FOOTWAY 2.0m

SOUTHBOUND LANE 3.20m

SOUTHBOUND LANE 3.20m

MAINTENANCE BAY

ENTRY LANE 5.5m

EXIT LANE 5.5m

BRADLEY STOKE WAY

SAVAGES WOOD ONLY

BUS LANE

SHARED USE PATH 4.6m

NORTHBOUND BUS LANE 3.5m

NORTHBOUND LANE 3.5m

SHARED USE PATH 3.0m

EXIT LANE 6.7m

SHARED USE PATH 5.0m

BROOK COURT

TESCO

ENTRY LANE 4.25m

ENTRY LANE 4.20m

SAVAGES WOOD ROAD

TOUCAN CROSSING

MAINTENANCE BAY

SHARED USE PATH 5.0m

ENTRY LANE 4.25m

ENTRY LANE 4.0m

SHARED USE PATH 3.0m


FOR CONTINUATION SEE DRAWING NO. WECA_SGC-ATK-HGN-BSW_PH4-DR-CH-000104

FOR CONTINUATION SEE DRAWING NO. WECA_SGC-ATK-HGN-BSW_PH5-DR-CH-000106

FOR CONTINUATION SEE DRAWING NO. WECA_SGC-ATK-HGN-BSW_PH5-DR-CH-000105

KEY:

- CARRIAGEWAY
- FOOTWAY
- CYCLE TRACK
- SHARED USE PATH
- ISLAND
- RAISED TABLE
- SEPARATOR
- VERGE / LANDSCAPING
- EARTHWORKS
- MAINTENANCE LAY-BY
- TRAMLINE AND LADDER PAVING
- CORDUROY PAVING
- BLISTER TACTILE PAVING (CONTROLLED CROSSING - RED COLOUR)
- BLISTER TACTILE PAVING (UNCONTROLLED CROSSING - BUFF COLOUR)
- SIGNAL POLE
- BUS SHELTER
- ROAD MARKING
- PEDESTRIAN GUARDRAIL
- VEHICLE RESTRAINT SYSTEM
- PROPOSED TREES
- LIMIT OF WORKS

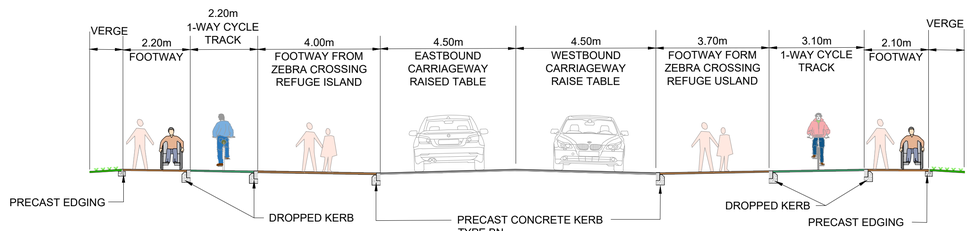


8 000104 TYPICAL CROSS SECTION DETAILS

NTS

SPEED LIMIT 30mph

FOR CONSTRUCTION

Scale 1:250

5m 0m 5m 10m 15m

**DRAWING NO:- BSW_PH5-DR-CH-0000104**
**SCALE : 1:250**
**REVISION NO. C01**

Funded by UK Government

**SCHEME DRAWING**
**SAVAGES WOOD ROUNDABOUT (SHEET 1 OF 3)**
**BSW PHASE 5**