
NOTES:

1. ALL DIMENSIONS ARE IN METRES UNLESS OTHERWISE STATED.
2. THIS DRAWING CONTAINS COLOURED LINES / INFORMATION THAT MAY NOT BE CLEAR IF REPRODUCED IN BLACK & WHITE.

KEY:

- CARRIAGEWAY
- FOOTWAY
- CYCLE TRACK
- SHARED USE PATH
- ISLAND
- RAISED TABLE
- SEPARATOR
- VERGE / LANDSCAPING
- EARTHWORKS
- MAINTENANCE LAY-BY
- TACTILE BLISTER PAVING 200 X 133 X 60mm (FOR VEHICLE ACCESS)
- TRAMLINE AND LADDER PAVING
- CORDUROY PAVING
- BLISTER TACTILE PAVING (CONTROLLED CROSSING - RED COLOUR)
- BLISTER TACTILE PAVING (UNCONTROLLED CROSSING - BUFF COLOUR)
- SIGNAL POLE
- ROAD MARKING
- BUS SHELTER
- PROPOSED TREES
- LIMIT OF WORKS

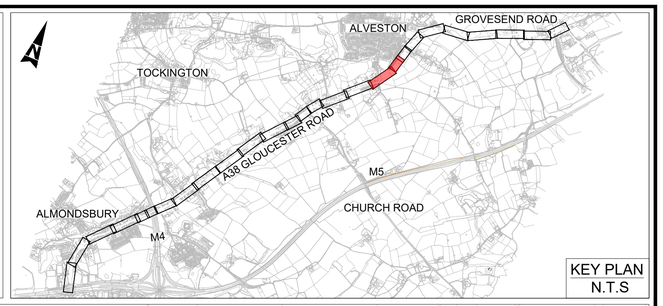

KEY PLAN
N.T.S

ST HELEN'S C OF E PRIMARY SCHOOL

ST HELEN'S CHURCH

FOR CONTINUATION SEE DRAWING NO. WECA_SGC-ATK-HGN-A38_PH6-DR-CH-000103

NORTHBOUND LANE 3.2m
MAINTENANCE BAY
2-WAY CYCLE TRACK 2.0m
FOOTWAY 2.0m
VERGE 0.5m

FOOTWAY 2.00m
2-WAY CYCLE TRACK 2.50m
NORTHBOUND LANE 3.2m
NORTHBOUND RIGHT TURN LANE 3.0m

GREENHILL ROAD

GRASSED BUFFER 1.0m
PARALLEL CROSSING WITH ZEBRA MARKINGS

FOOTWAY 2.0m
2-WAY CYCLE TRACK 2.50m
NORTHBOUND LANE 3.2m
SOUTHBOUND LANE 3.2m


FOR CONTINUATION SEE BELOW


A38 GLOUCESTER ROAD

SOUTHBOUND LANE 3.2m
PUFFIN CROSSING


NEW BUS SHELTER
BUS STOP WIDTH 2.5m
SOUTHBOUND LANE 3.2m

FORTY ACRE LANE

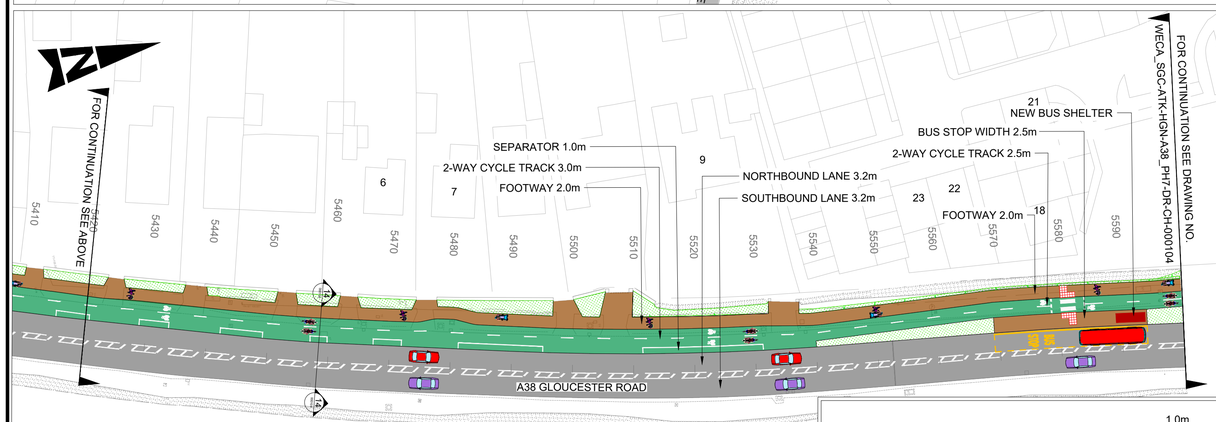

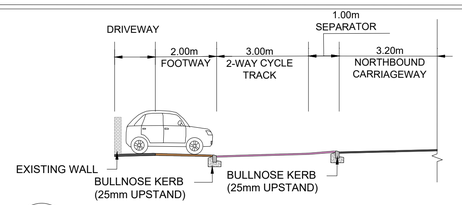

13 000104 CROSS SECTION FOR DRIVEWAY LOCATION
NTS

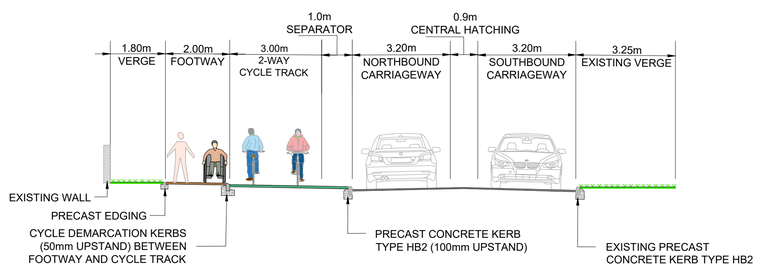

14 000104 TYPICAL CROSS SECTION DETAILS
NTS

SPEED LIMIT
30mph from Ch. 4350m to Ch. 4732m
40mph from Ch. 4732m to Ch. 5600m

FOR CONSTRUCTION

Scale 1:500
10m 0m 10m 20m 30m

DRAWING NO:- A38_PH6-DR-CH-000104
SCALE : 1:500
REVISION NO. C01

Funded by UK Government

SCHEME DRAWING
CHURCH ROAD TO ALVESTON HILL (SHEET 2 OF 2)
A38 PHASE 6