

CURRENT SCENARIO

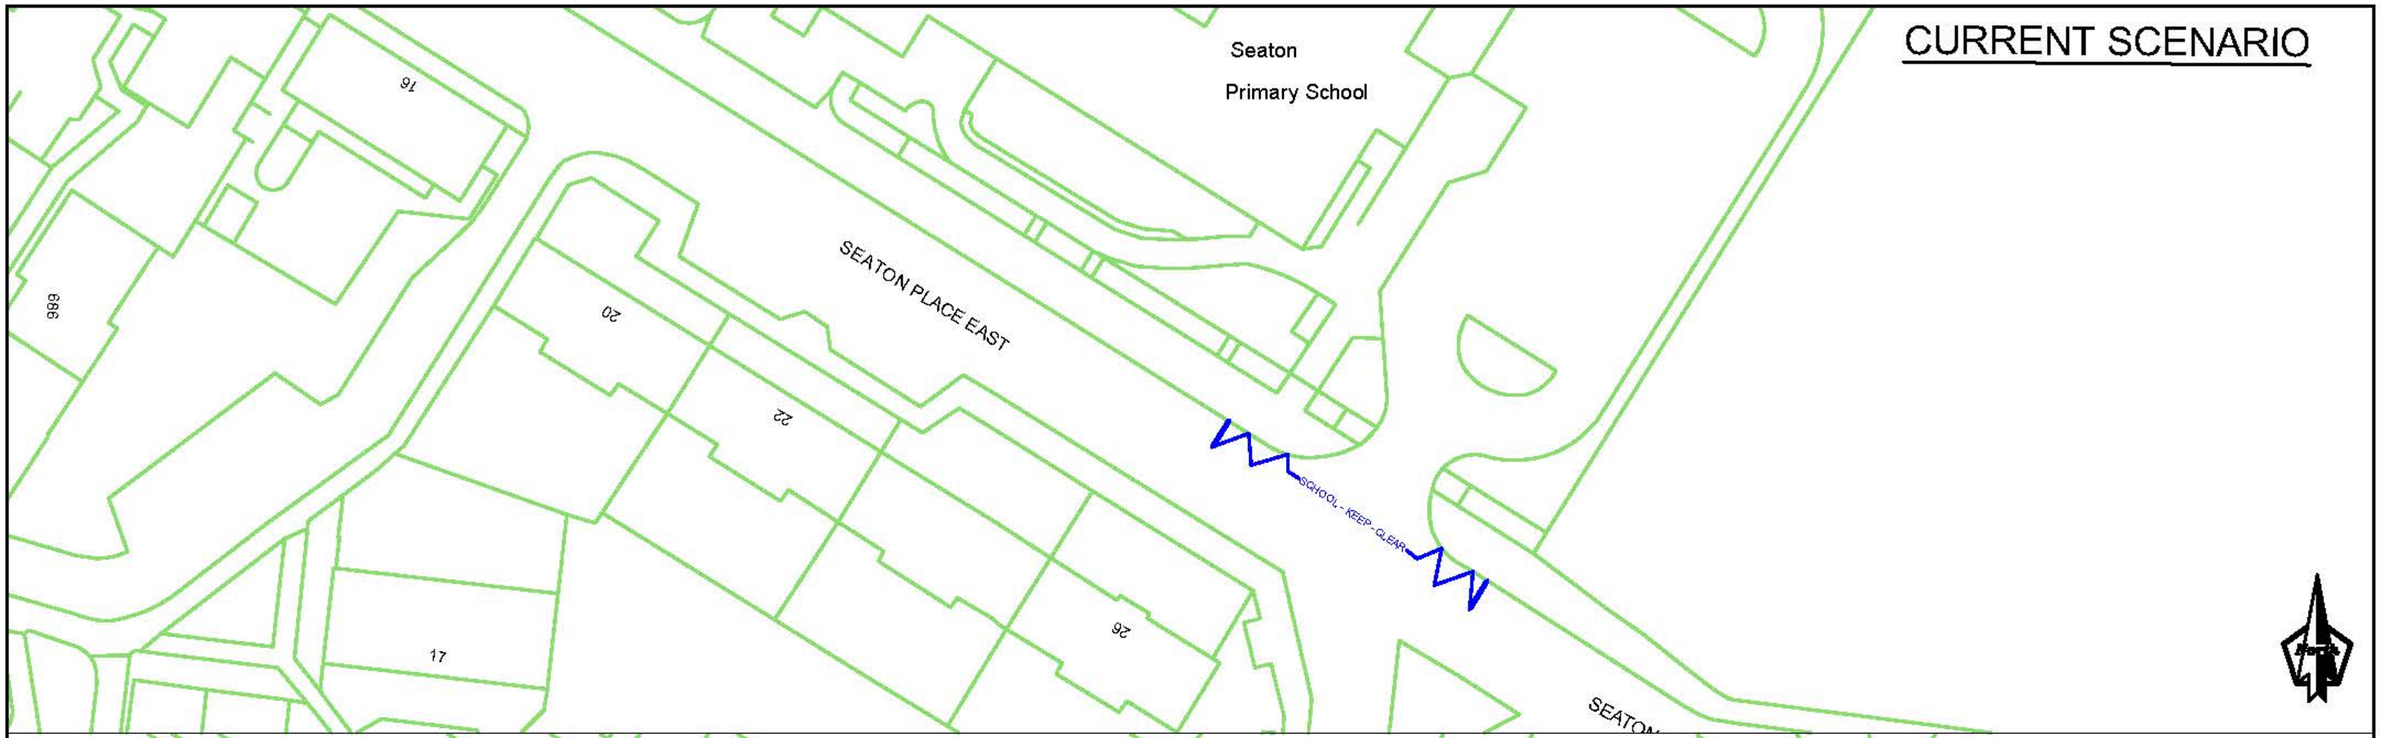

PROPOSED SCENARIO

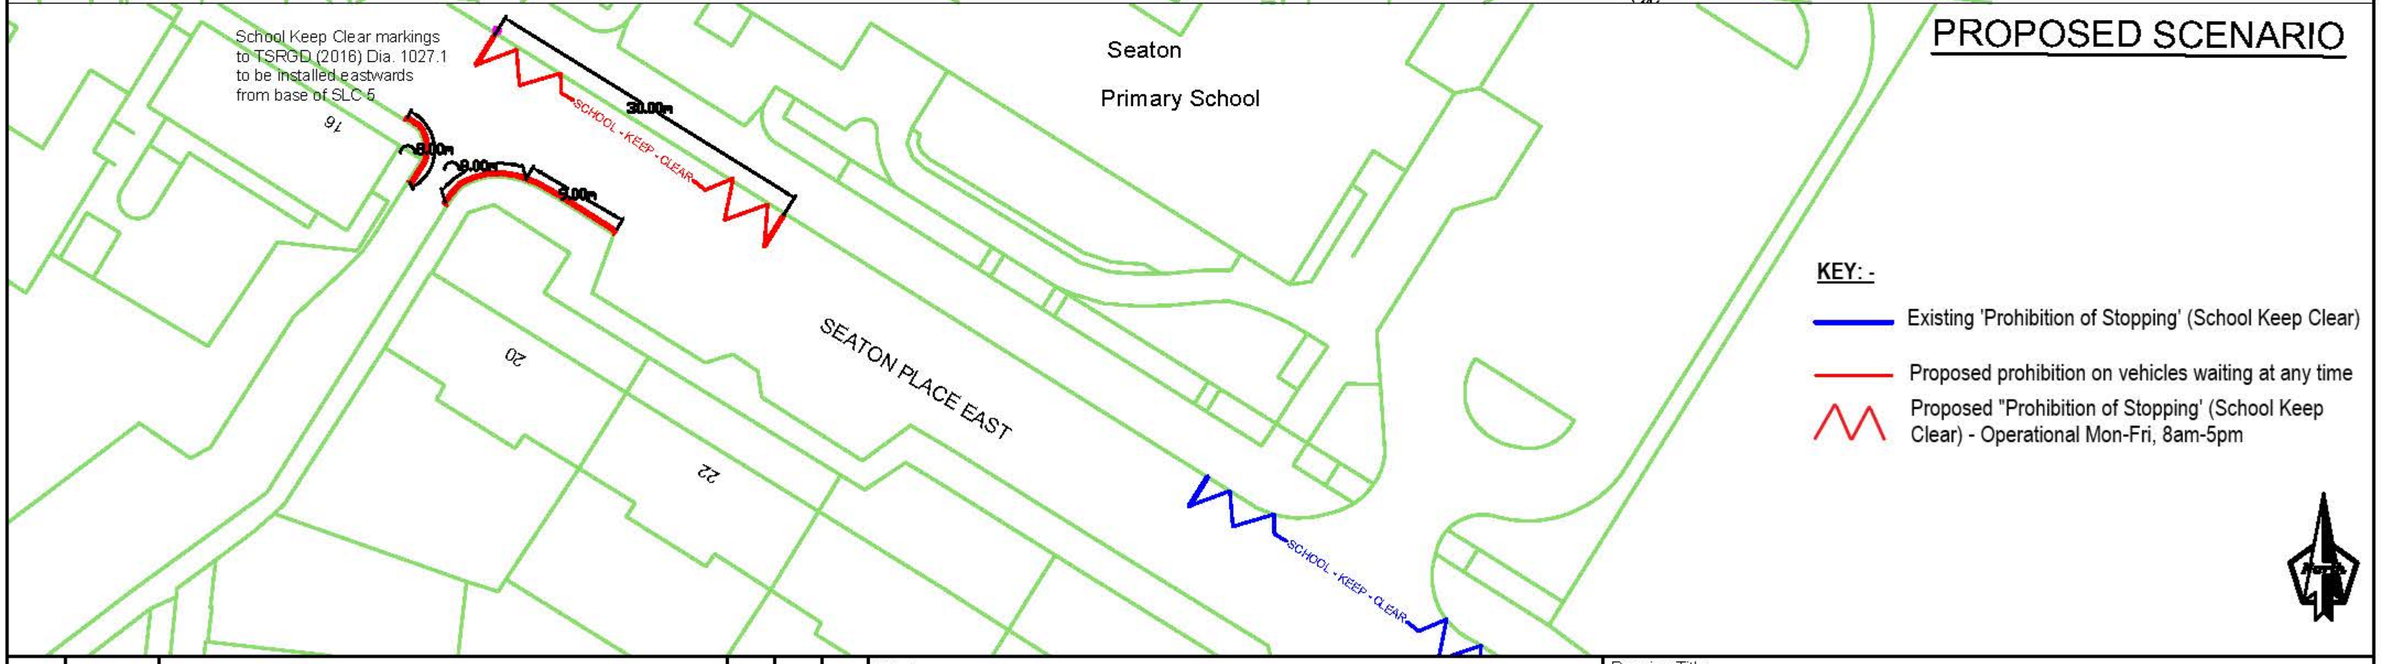

KEY: -

- Existing 'Prohibition of Stopping' (School Keep Clear)
- Proposed prohibition on vehicles waiting at any time
- Proposed "Prohibition of Stopping' (School Keep Clear) - Operational Mon-Fri, 8am-5pm

Rev	Date	Details	Orig	Chk'd	App'd

Client: ABERDEEN CITY COUNCIL

Project: Traffic Management & Developer Proposals 26_Q1

ABERDEEN CITY COUNCIL

City Regeneration and Environment
Traffic Management and Road Safety

Business Hub 4, Ground Floor North, Marischal College,
Broad Street, Aberdeen AB10 1AB
General Enquiries Telephone: 01224 069516

Drawing Title

THE ABERDEEN CITY COUNCIL (SEATON PLACE EAST, ABERDEEN) (TRAFFIC MANAGEMENT) ORDER 202(X)

Originator	Checked	Approved	Date	Project No	Scale	Size
NA	VR		12.09.25		NTS	A4

Drawing No.	SHT No.	Revision
TM-TRO 25_63		0