
NOTES:


1. ALL DIMENSIONS ARE IN METRES UNLESS OTHERWISE STATED.
2. THIS DRAWING CONTAINS COLOURED LINES / INFORMATION THAT MAY NOT BE CLEAR IF REPRODUCED IN BLACK & WHITE.


KEY:


- CARRIAGEWAY
- FOOTWAY
- CYCLE TRACK
- SHARED USE PATH
- ISLAND
- RAISED TABLE
- VERGE / LANDSCAPING
- EARTHWORKS
- MAINTENANCE LAY-BY
- TRAMLINE AND LADDER PAVING
- CORDUROY PAVING
- BLISTER TACTILE PAVING (CONTROLLED CROSSING - RED COLOUR)
- BLISTER TACTILE PAVING (UNCONTROLLED CROSSING - BUFF COLOUR)
- ROAD MARKING
- TIMBER FENCING
- LIMIT OF WORKS

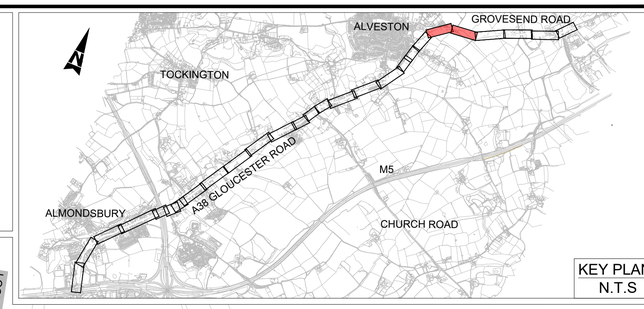

KEY PLAN
N.T.S

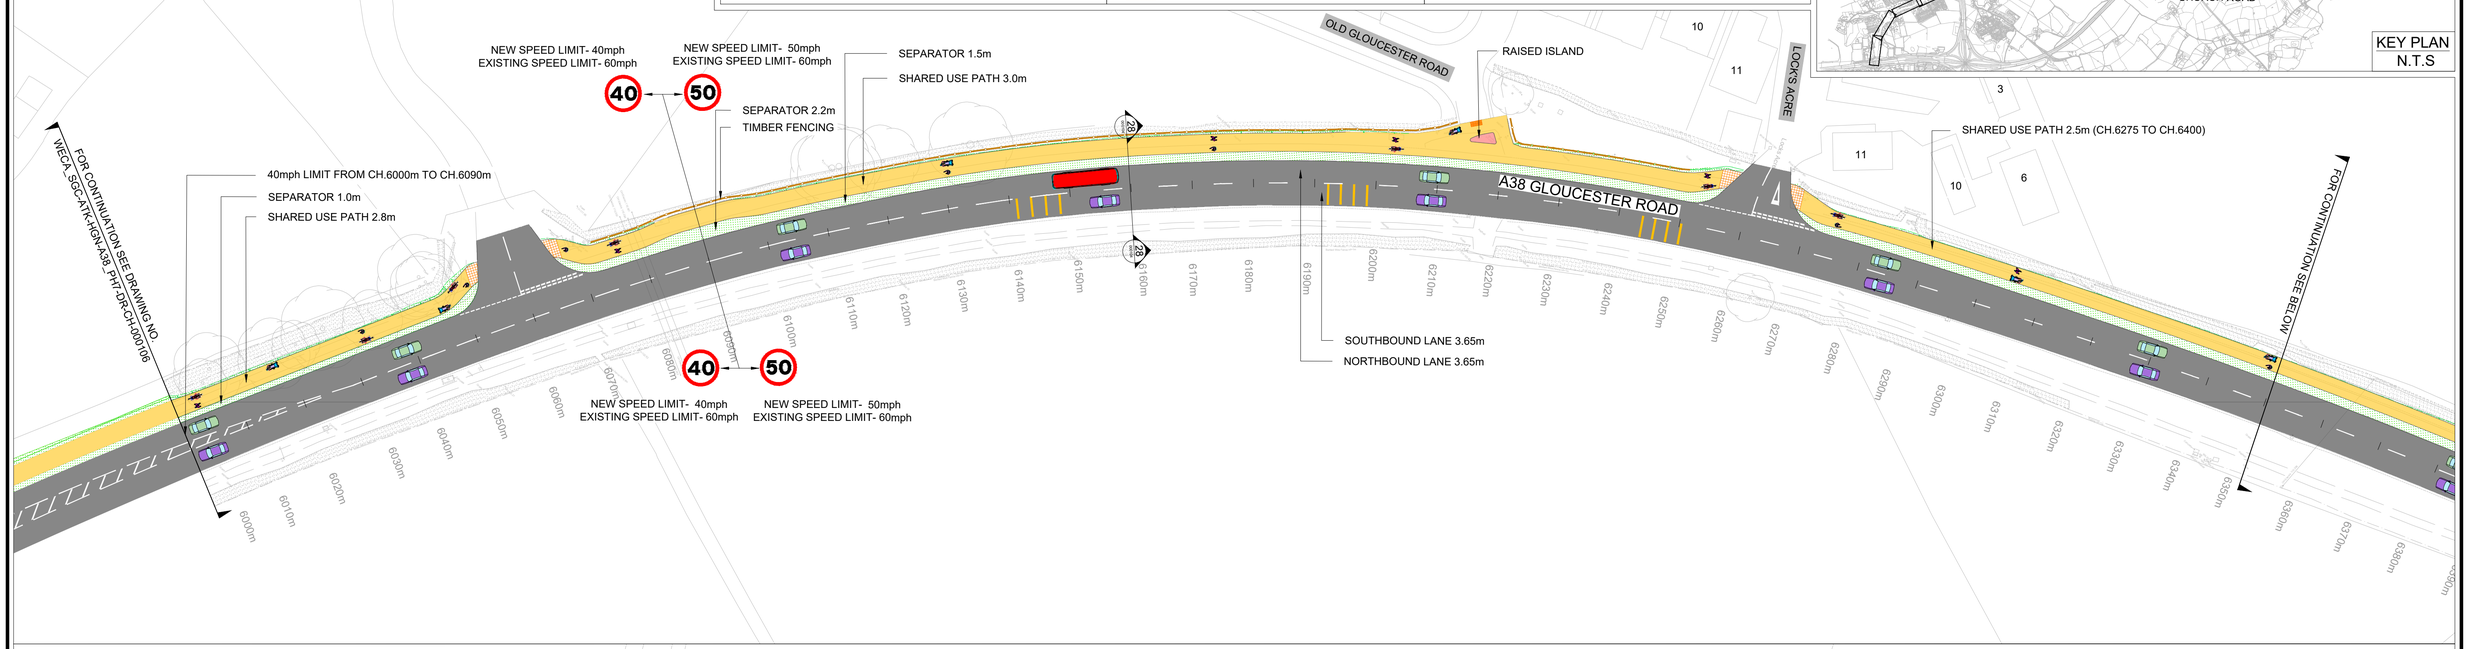

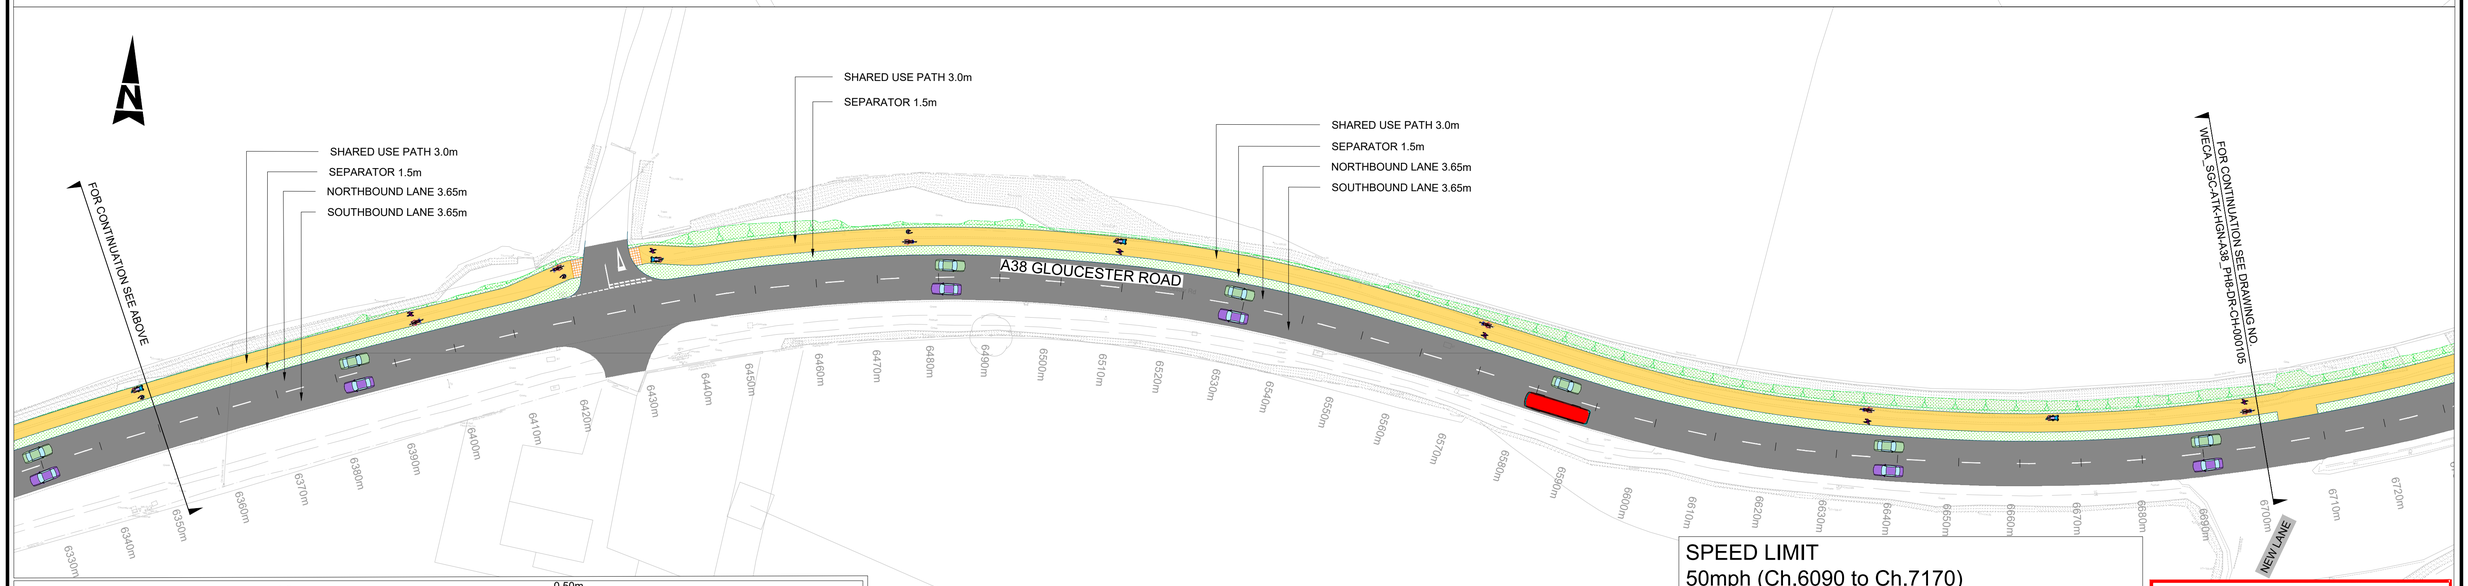

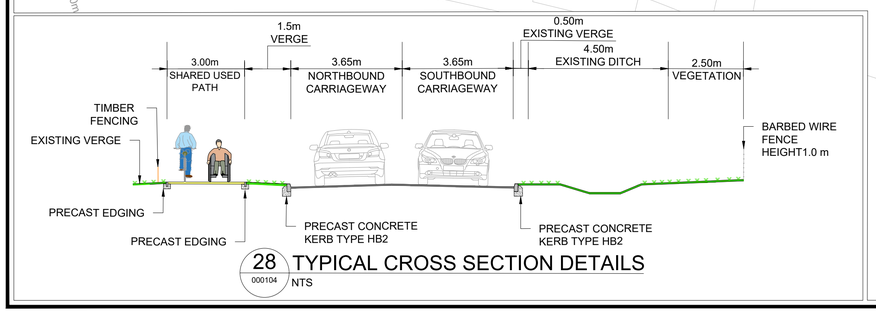

28 / 000104 TYPICAL CROSS SECTION DETAILS
NTS

SPEED LIMIT
50mph (Ch.6090 to Ch.7170)
40mph OUTSIDE OF ABOVE CHAINAGES

FOR CONSTRUCTION

Scale 1:500
10m 0m 10m 20m 30m

DRAWING NO:- A38_PH8-DR-CH-000104
SCALE : 1:500
REVISION NO. C01

Funded by UK Government

SCHEME DRAWING
ALVESTON HILL TO GROVESEND ROAD (SHEET 1 OF 3)
A38 PHASE 8