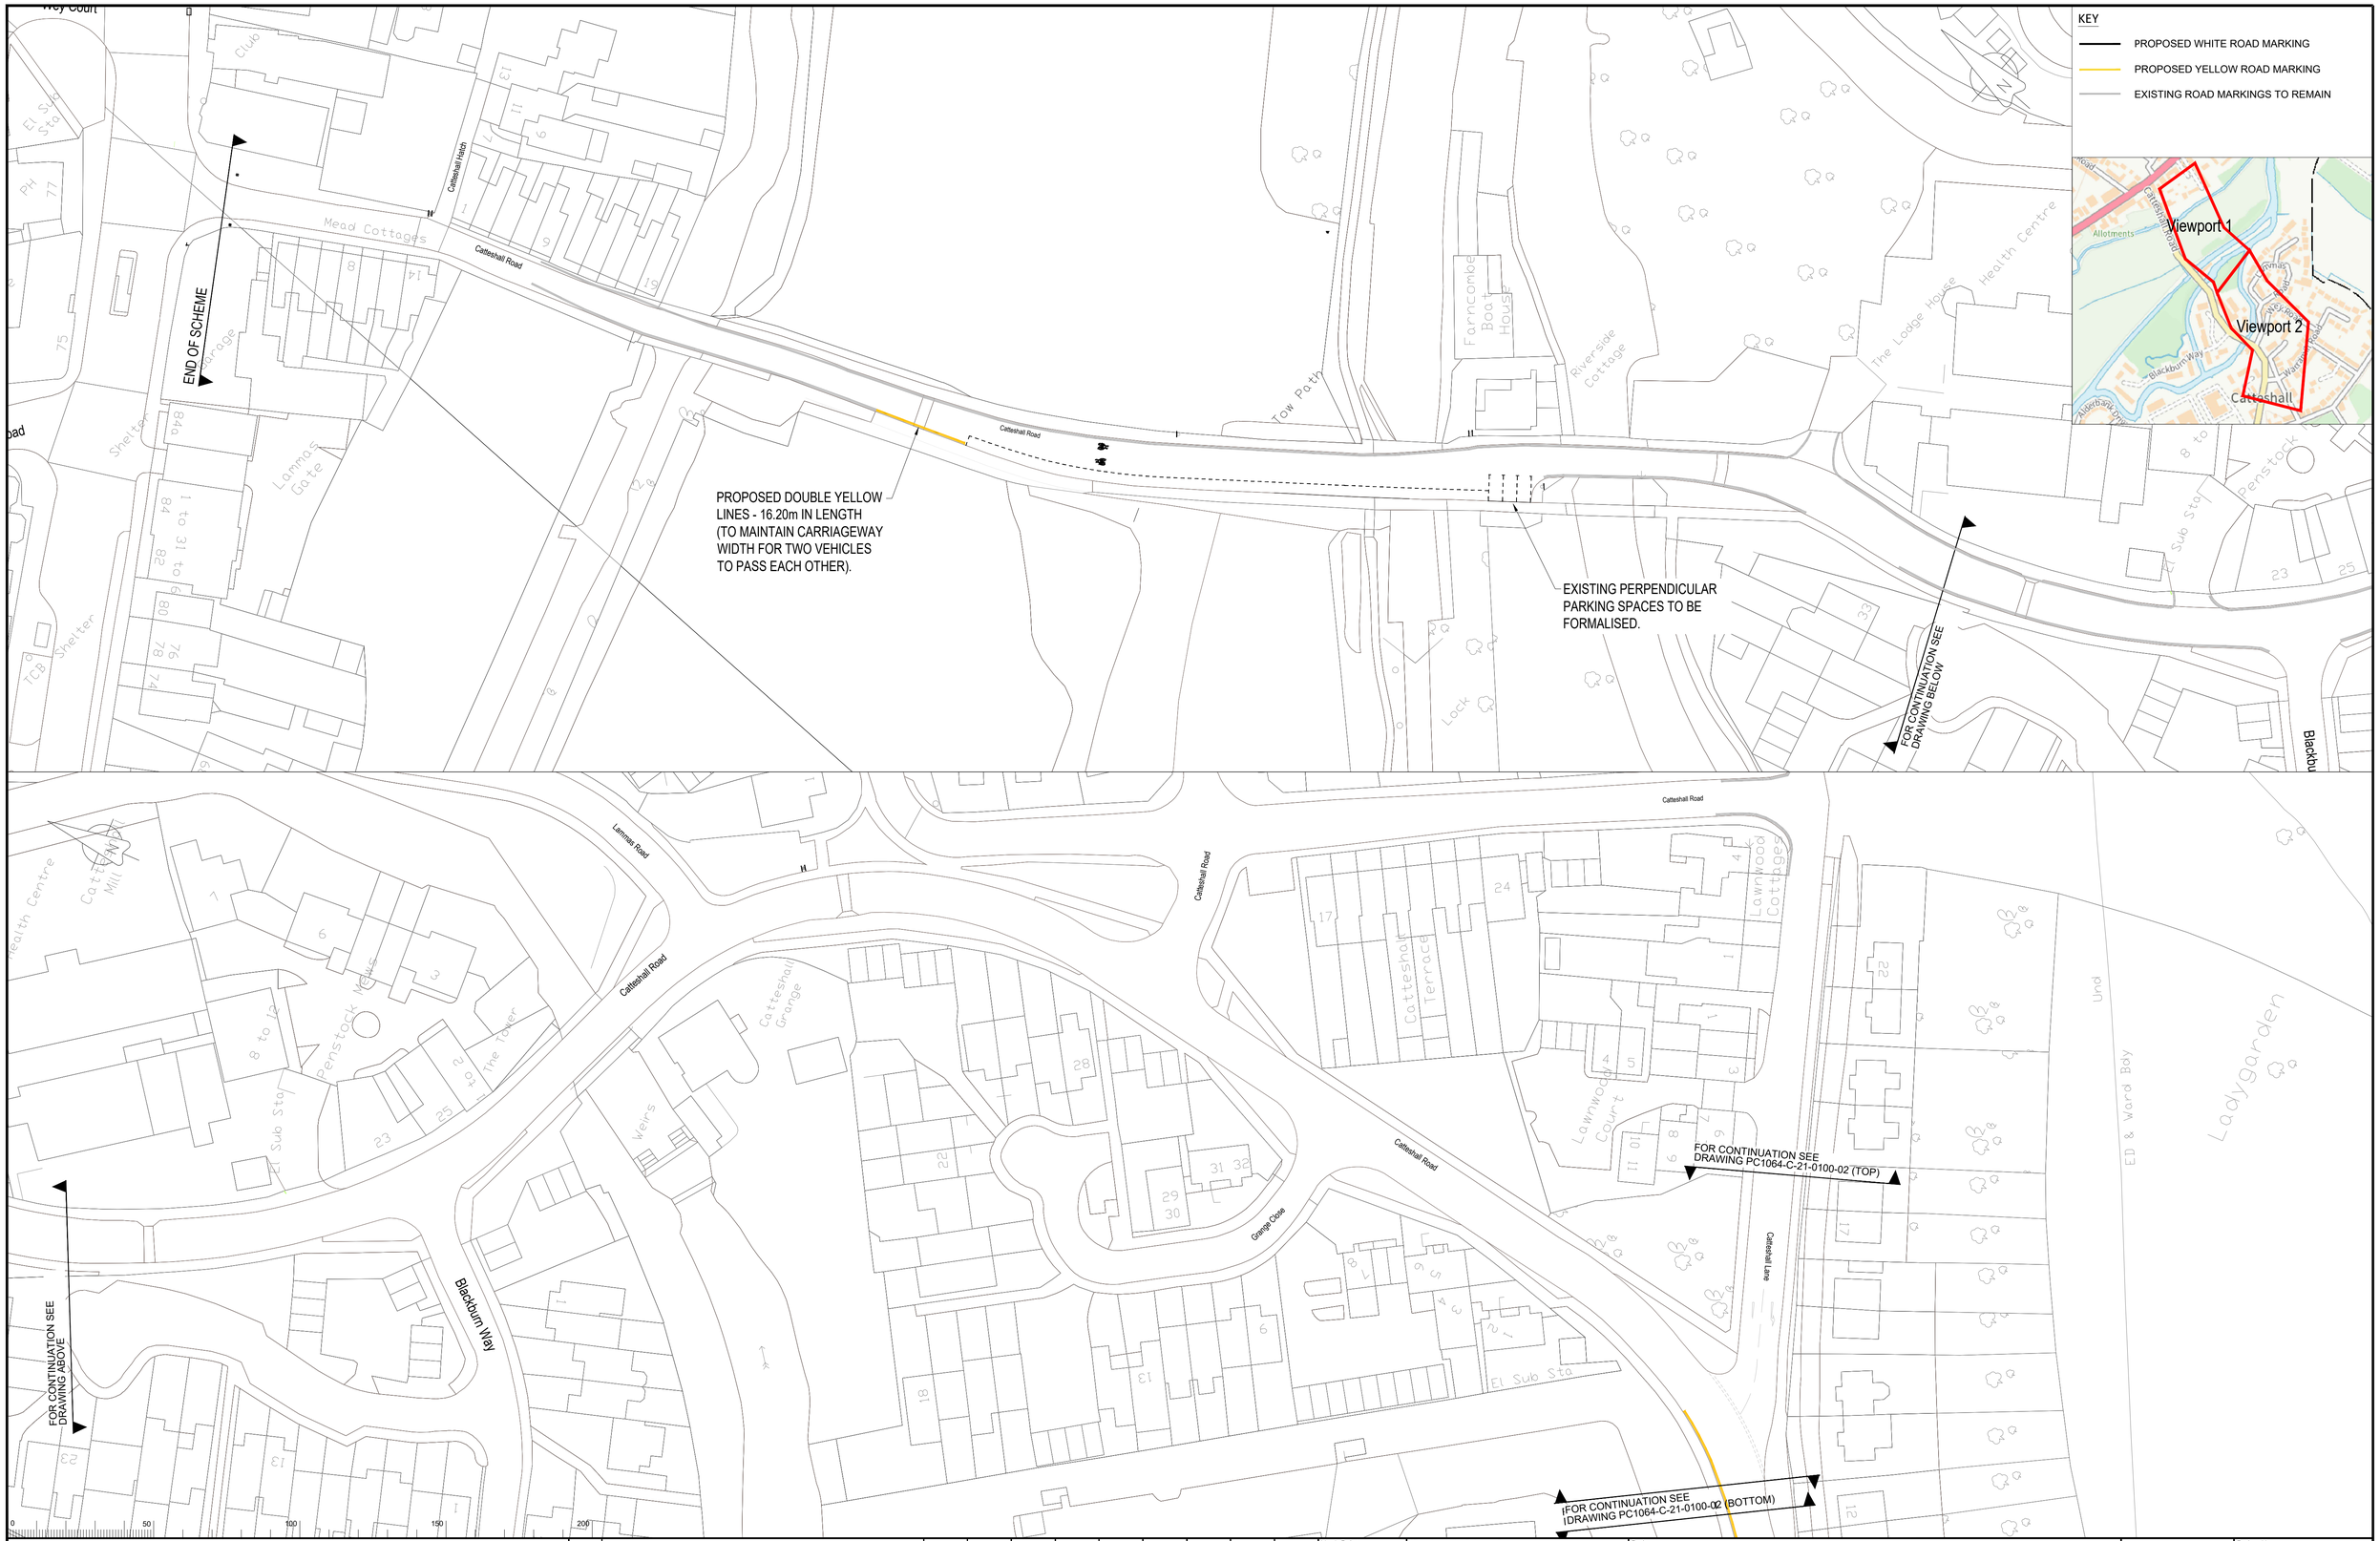


Notes

| Rev. | Description | Drwn | Sig. | Date | Chkd | Sig. | Date | Appr | Sig. | Date |
|---|---|---|---|---|---|---|---|---|---|---|
| A | Changes to drawing from Client comments | DM | DM | 01.04.2025 | ML | | 02.04.2025 | TV | | 02.04.2025 |
| B | Changes to drawing from Stakeholder comments | DM | DM | 21.04.2025 | ML | ML | 21.04.2025 | TV | TV | 21.04.2025 |
| C | Changes to the Key | DM | DM | 26.06.2025 | ML | ML | 24.06.2025 | TV | TV | 24.06.2025 |
| D | Changes made following site walkthrough with the Client | DM | DM | 18.12.2025 | ML | ML | 18.12.2025 | TV | TV | 18.12.2025 |
| E | Changes made following site walkthrough with the Client | DM | DM | 19.02.2026 | ML | ML | 19.02.2026 | TV | TV | 19.02.2026 |
| F | Changes made to the yellow lining extents | DM | DM | 21.09.2026 | ML | ML | 21.09.2026 | TV | TV | 21.09.2026 |
| G | DWG CHANGED TO REPRESENT PARKING RESTRICTION CHANGES ONLY | CW | CW | 05.10.2026 | | | | | | |

File Name: I:\EA\PC all\Resource Pool\Projects\SW Guildford\PC1064 Guildford to God - Greenway\6. Drawings\Current\Detailed Design\Section 21 - Catteshall Lane Route\Consultation\PC1064-C-21-0100-01 - Rev F - Double Y Scale: 1:5,000 dwg

North Point

"Based upon the Ordnance Survey mapping with the permission of the Controller of Her Majesty's Stationery Office © Crown copyright. Unauthorised reproduction infringes Crown copyright and may lead to prosecution or civil proceedings." Surrey County Council LA 076872 2002.

| | | |
|---|---|---|
| Drawn by: DM | Sig.: DM | Date: March 25 |
| Checked by originator: ML | Sig.: ML | Date: March 25 |
| Approved by: TV | Sig.: TV | Date: March 25 |

Project: GUILDFORD TO GODALMING GREENWAY WALKING AND CYCLING IMPROVEMENTS

Drawing: CATTESHALL ROAD AND CATTESHALL LANE PARKING AMMENDMENTS

SHEET 1 OF 3

SURREY COUNTY COUNCIL
Surrey Highways
Transport for Surrey

Project No.: PC1064

Contract Sheet No.: Sheet 1

Drawing No.: PC1064-C-21-0100-01

Rev.: G

Classification: CONSULTATION