
This drawing and its contents remain the © Copyright of Aberdeen City Council

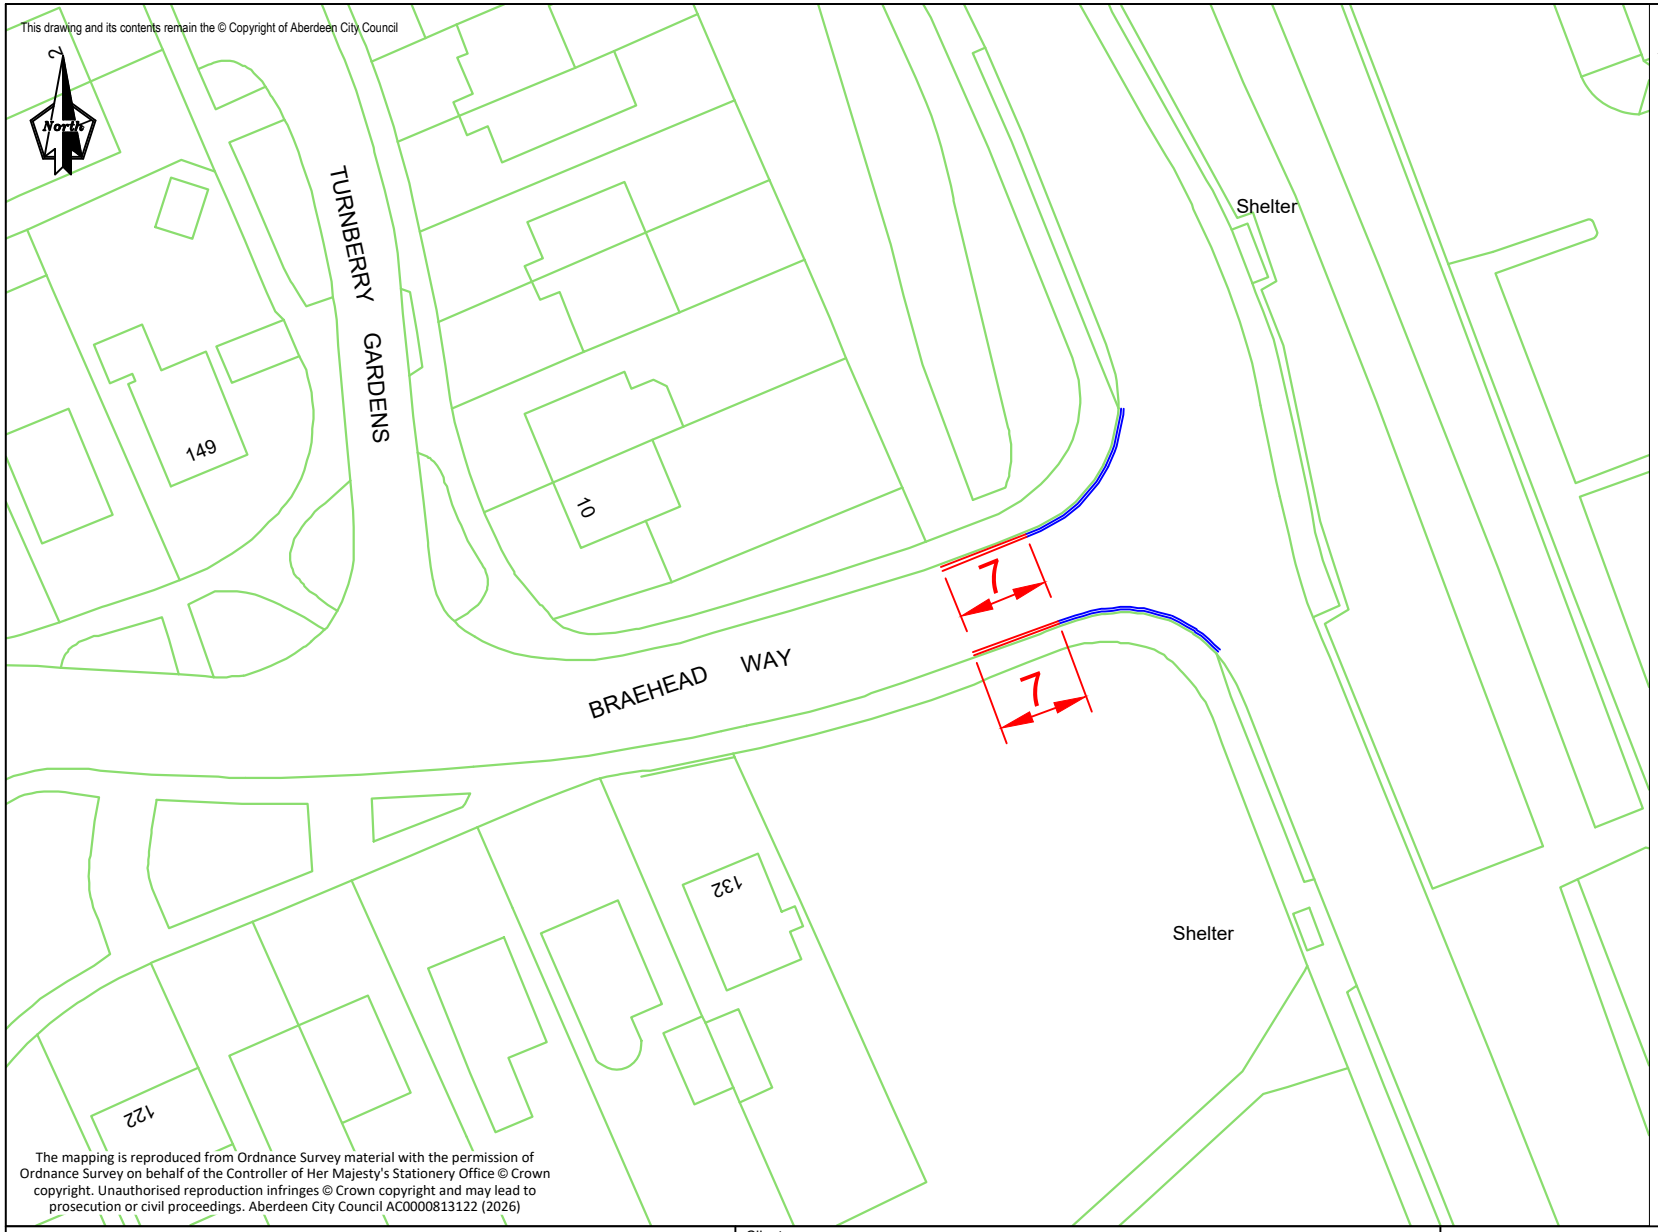

GENERAL NOTES:

1. ALL DIMENSIONS IN METRES
2. 7 METRES OF PROHIBITION OF WAITING AT ANY TIME (DOUBLE YELLOW LINES) ARE PROPOSED TO BE INSTALLED ON NORTH SIDE AND SOUTH SIDE OF BRAEHEAD WAY AS PER PLAN
3. EXISTING ROAD MARKINGS IN BLUE
4. PROPOSED ROAD MARKINGS IN RED

The mapping is reproduced from Ordnance Survey material with the permission of Ordnance Survey on behalf of the Controller of Her Majesty's Stationery Office © Crown copyright. Unauthorised reproduction infringes © Crown copyright and may lead to prosecution or civil proceedings. Aberdeen City Council AC0000813122 (2026)

ABERDEEN CITY COUNCIL

Traffic Management and Road Safety
City Regeneration and Environment

Business Hub 4, Ground Floor North, Marischal College
Broad Street, Aberdeen AB10 1AB
General Enquiries Telephone: 01224 045345

Client	ABERDEEN CITY COUNCIL
Project	Traffic Management Proposals (Q4-26)
Description	Issued for consultation

Originator	Checked	Approved	Date	Scale	Project Number	Sheet size
SA	VR	VR	12/10/26	N/S		A4

Drawing Title: The Aberdeen City Council (Bridge of Don Area, Aberdeen) (Area VII North) (Traffic Management) (Amendment) Order 202_

Drawing Number	Sheet No.	Revision
1		0