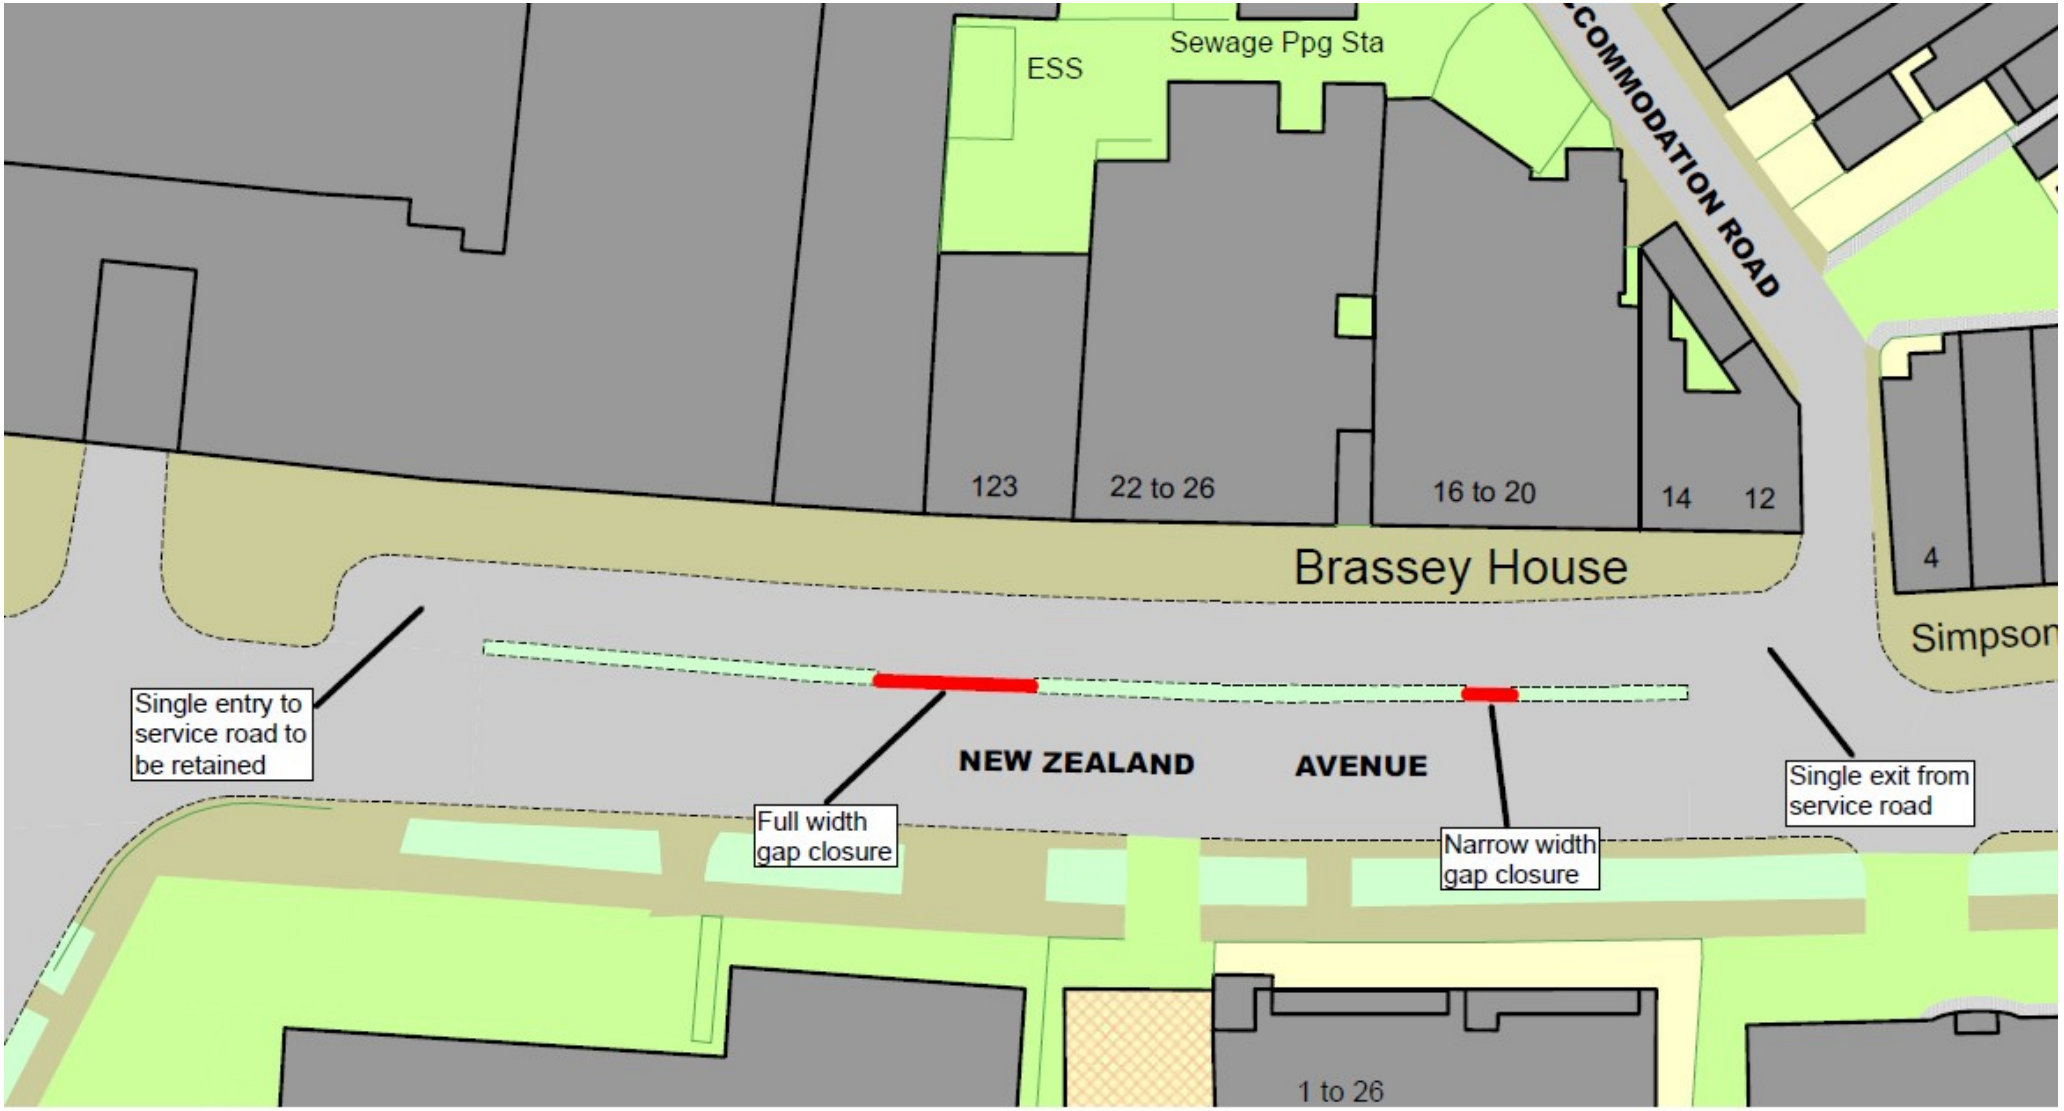

ESS
Sewage Ppg Sta
COMMODATION ROAD
123
22 to 26
16 to 20
14
12
4
Brassey House
Simpson
Single entry to service road to be retained
NEW ZEALAND
AVENUE
Full width gap closure
Narrow width gap closure
Single exit from service road
1 to 26