
NOTES:


1. ALL DIMENSIONS ARE IN METRES UNLESS OTHERWISE STATED.
2. THIS DRAWING CONTAINS COLOURED LINES / INFORMATION THAT MAY NOT BE CLEAR IF REPRODUCED IN BLACK & WHITE.

KEY:

- CARRIAGEWAY
- FOOTWAY
- CYCLE TRACK
- SHARED USE PATH
- HARD SURFACE / ISLAND
- RAISED TABLE
- VERGE / LANDSCAPING
- EARTHWORKS
- MAINTENANCE LAY-BY
- TREE PLANTING
- TRAMLINE AND LADDER PAVING
- CORDUROY PAVING
- BLISTER TACTILE PAVING (CONTROLLED CROSSING - RED COLOUR)
- BLISTER TACTILE PAVING (UNCONTROLLED CROSSING - BUFF COLOUR)
- ROAD MARKING
- TRAFFIC SIGNAL POLE
- LIMIT OF WORKS

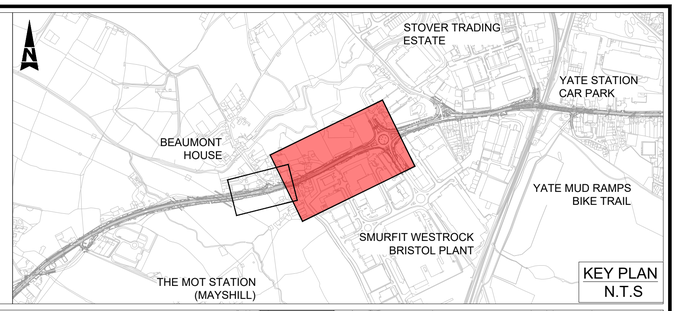

KEY PLAN
N.T.S

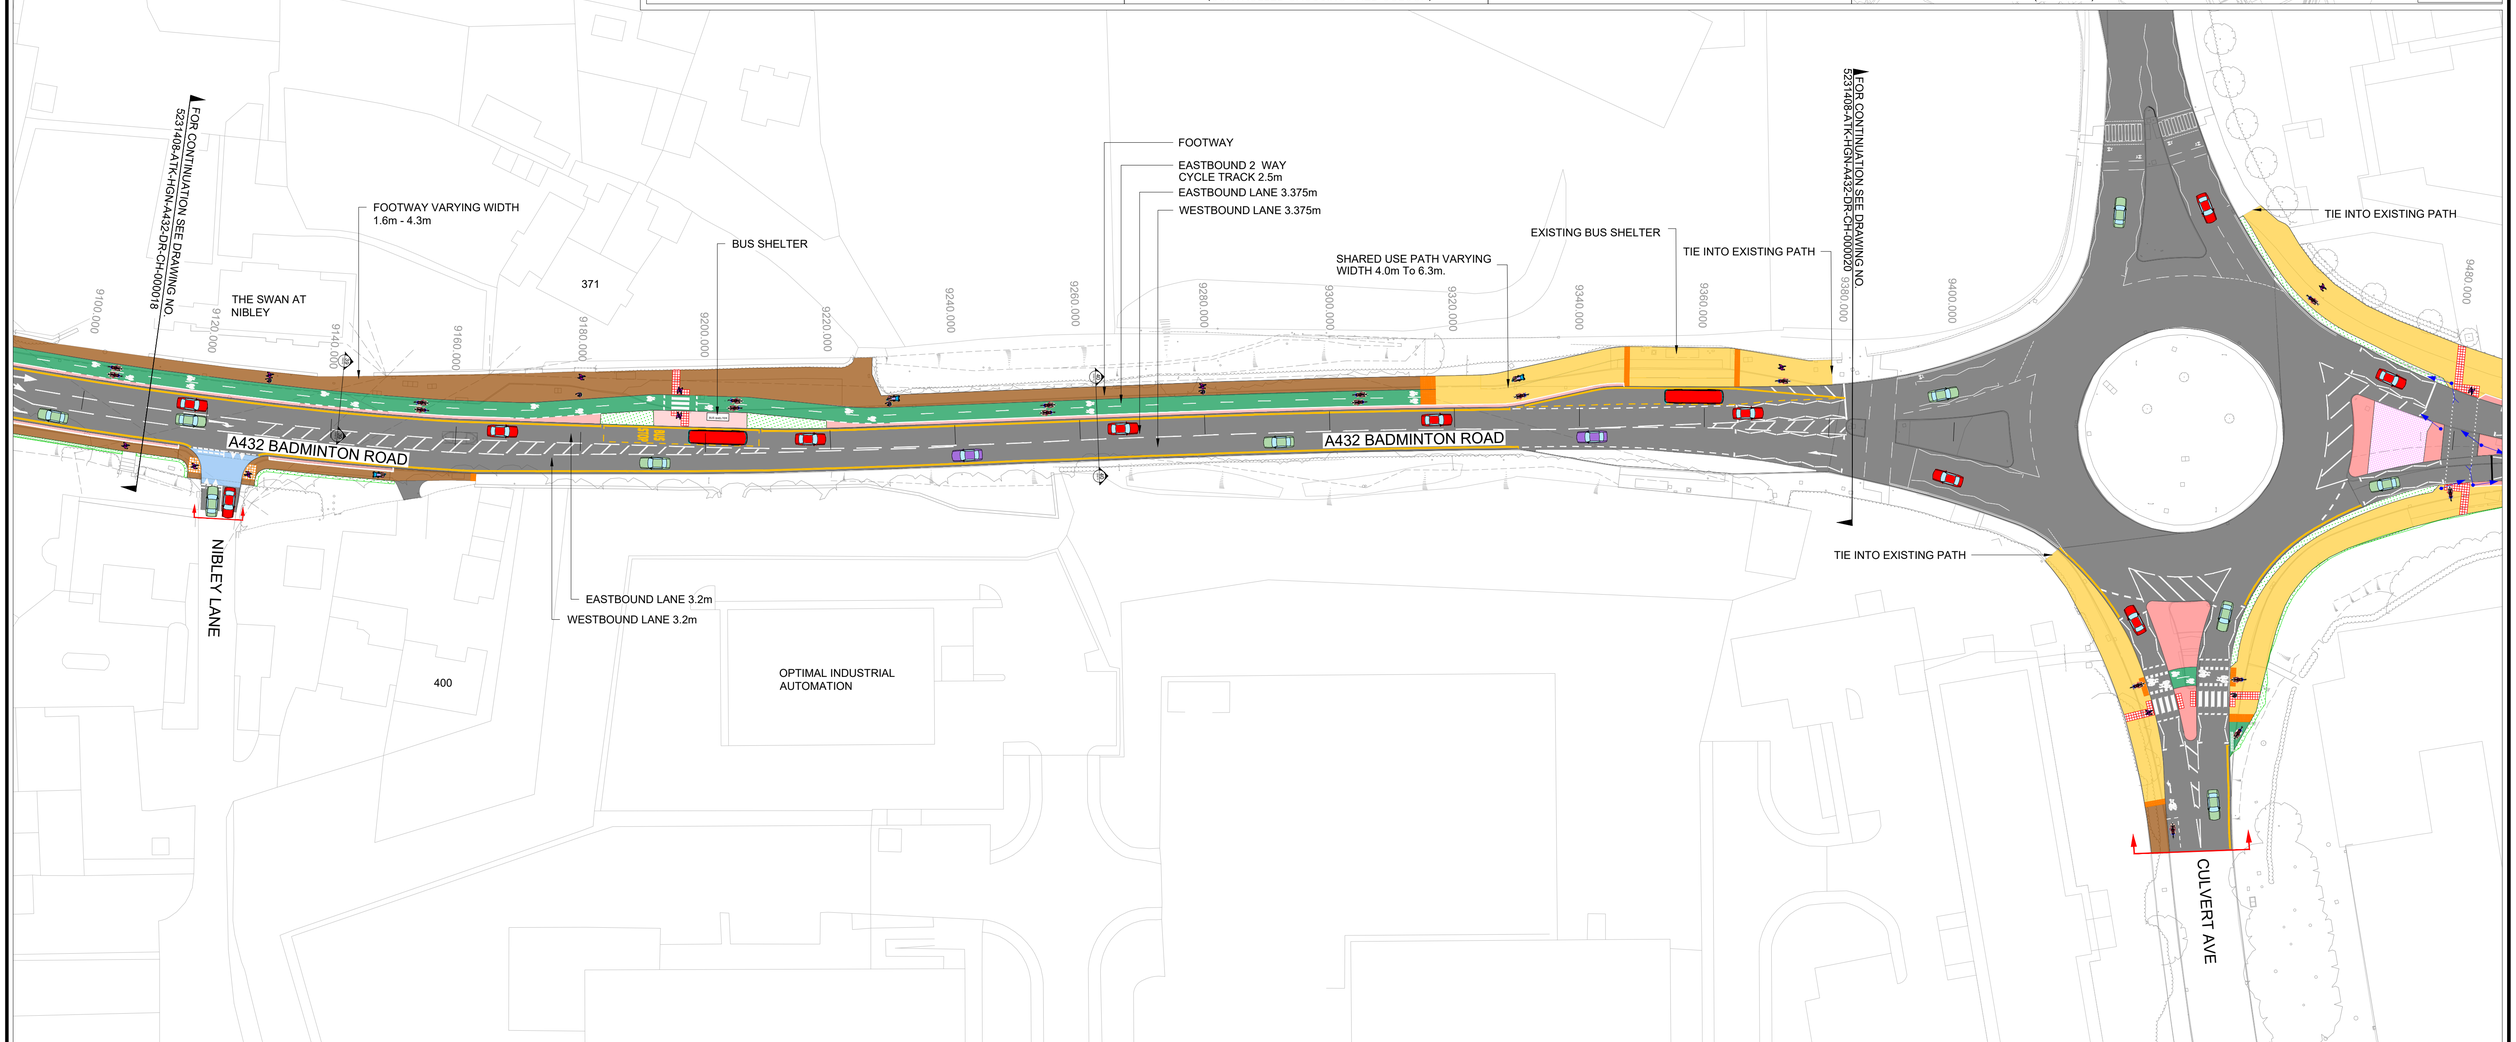


FOR CONSTRUCTION


SPEED LIMIT 30mph

Scale 1:500

10m 0m 10m 20m 30m

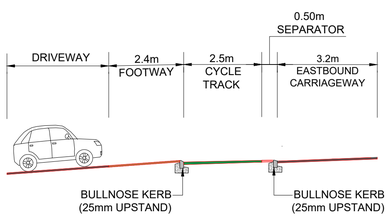

39 000019 TYPICAL CROSS SECTION FOR DRIVEWAY LOCATION
NTS

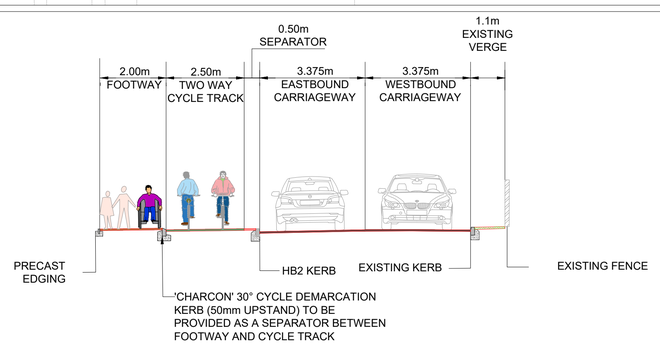

40 000019 TYPICAL CROSS SECTION DETAILS
NTS

DRAWING NO:- 5231408-ATK-HGN-A432-DR-CH-000019
SCALE : 1:500
REVISION NO. C01

Funded by UK Government

SCHEME DRAWING
NIBLEY LANE JUNCTION TO A432 CULVERT AVENUE ROUNDABOUT (SHEET 2 OF 2)
SECTION - 7 A4174-A432 CYCLE CORRIDOR