
KEY

- PROPOSED 20MPH SPEED LIMIT
- PRIVATE ROAD
- EXISTING 30MPH SPEED LIMIT
- EXISTING 40MPH SPEED LIMIT

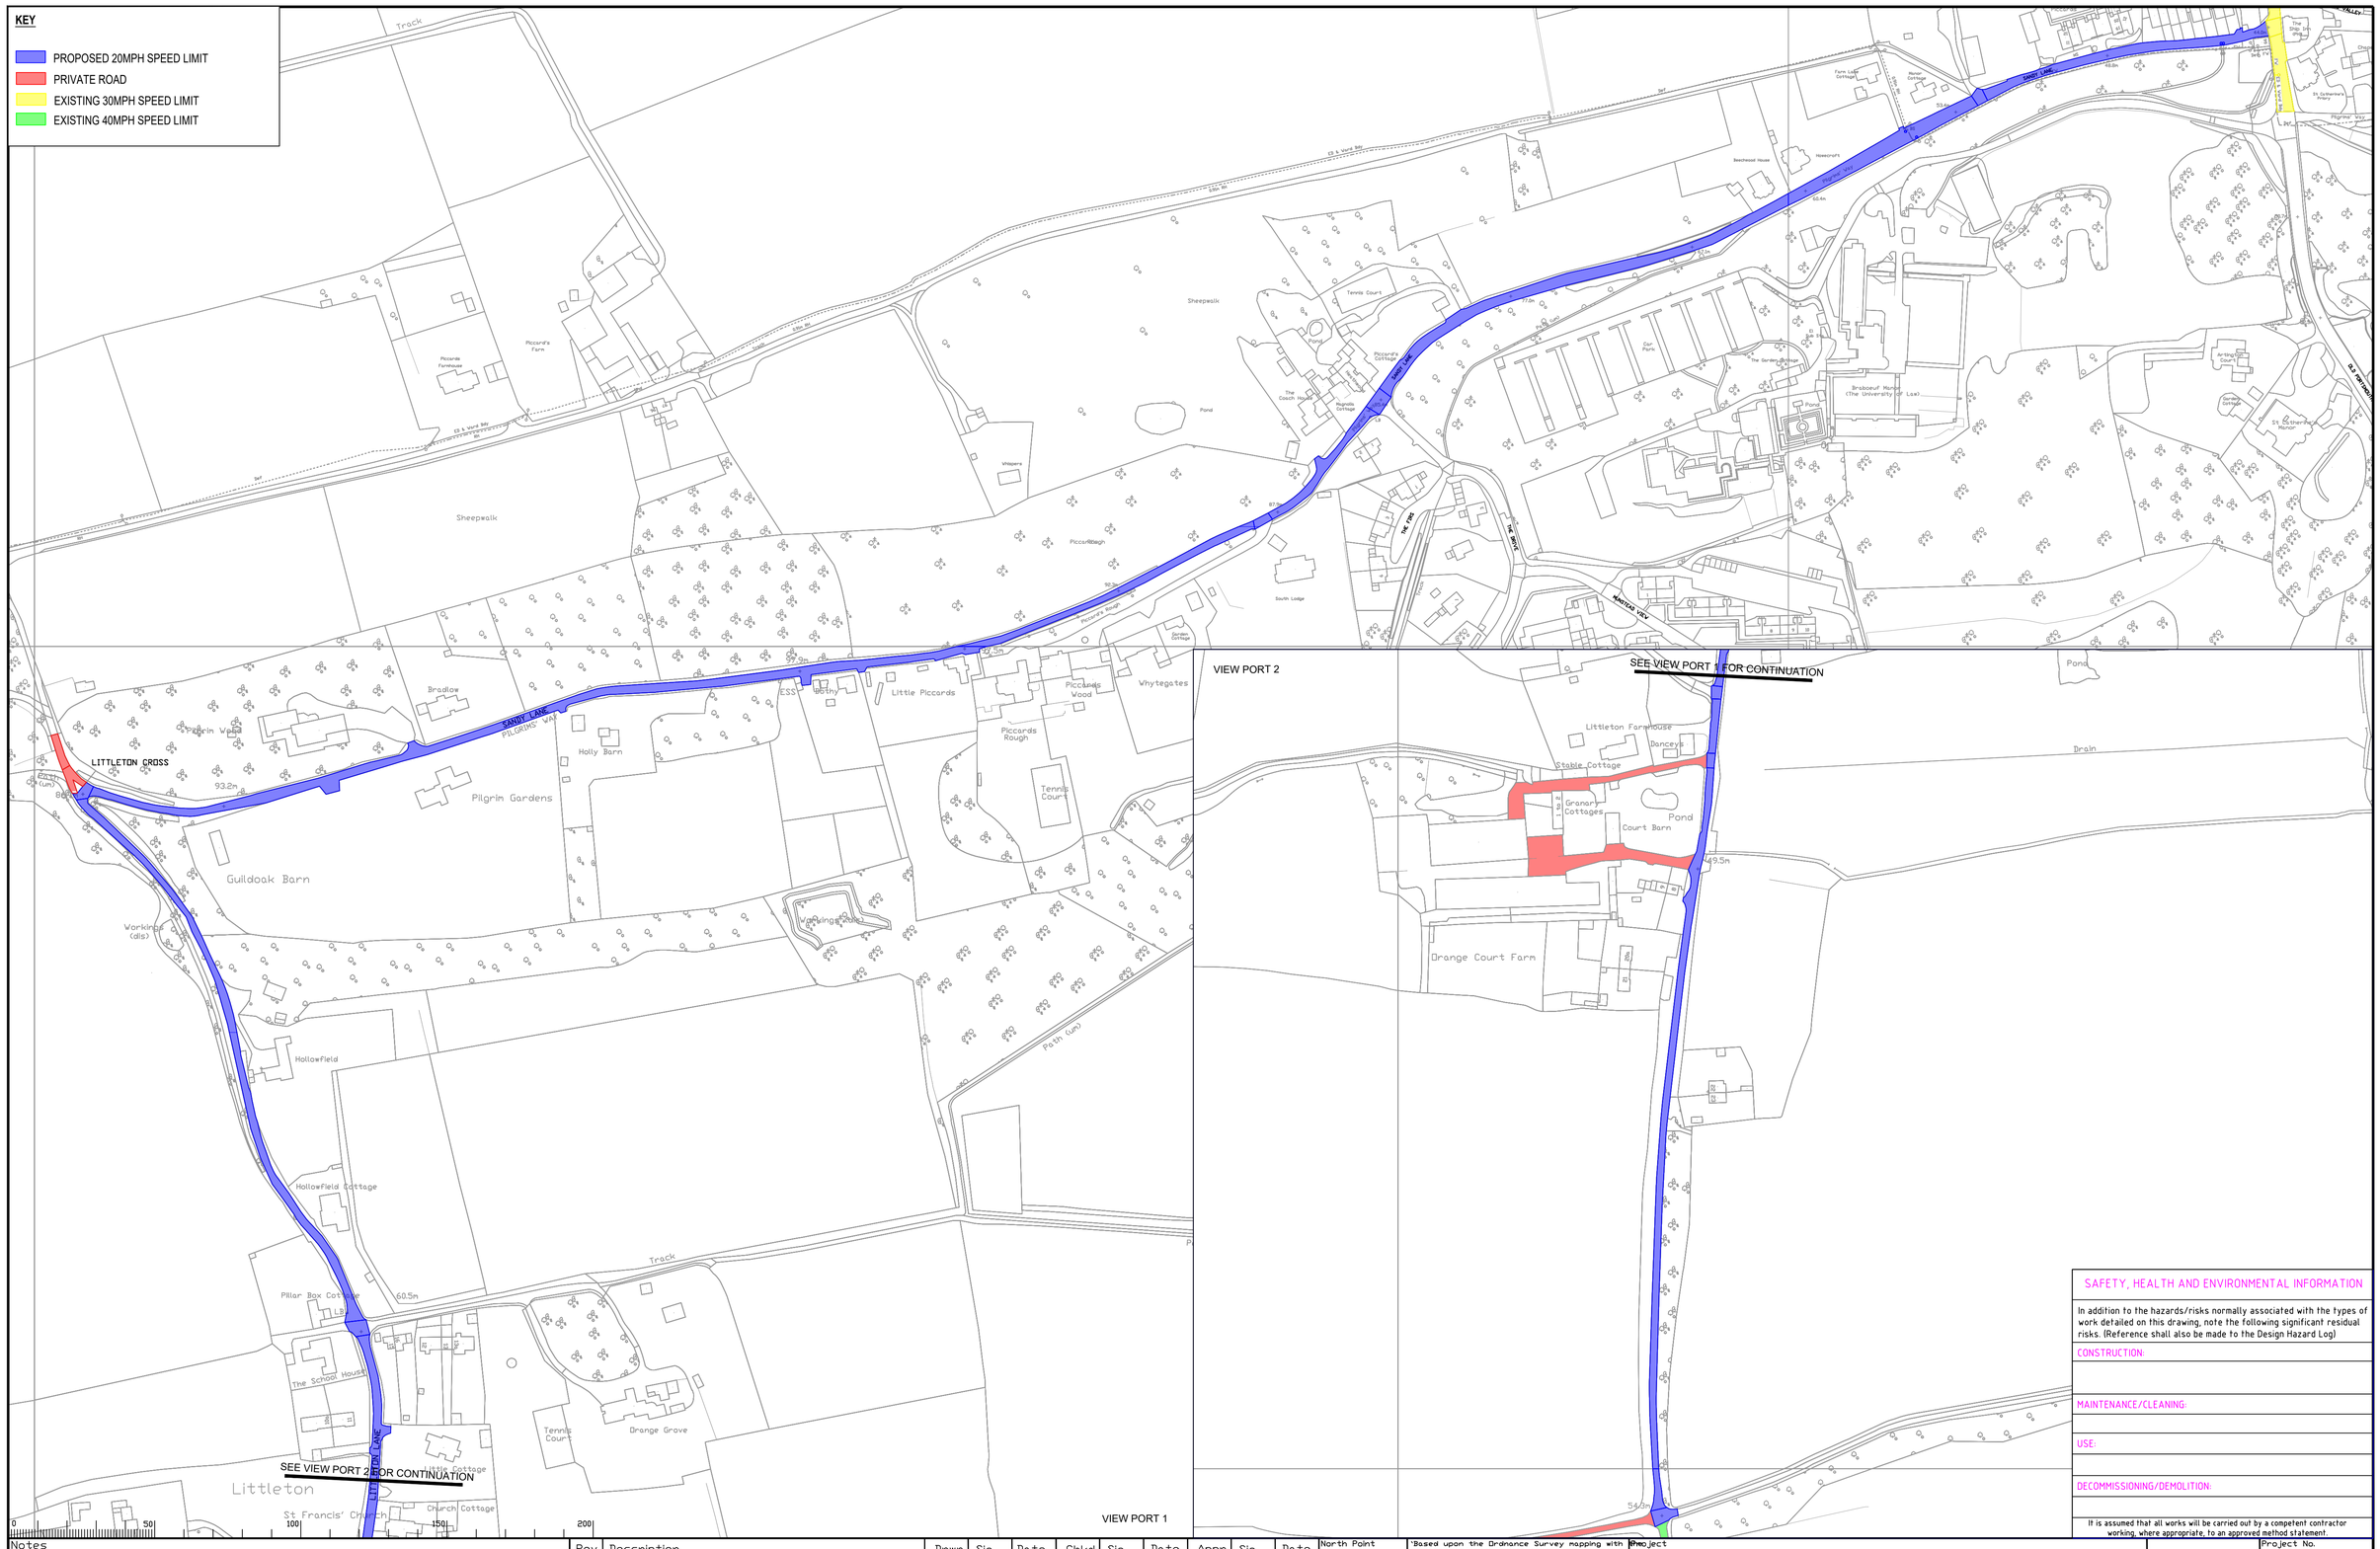

Notes

Rev.	Description	Drwn	Sig.	Date	Chkd	Sig.	Date	Appr	Sig.	Date

File Name: I:\EA1\LH all\HEC\HEC - Traffic Engineers\Boroughs & Districts\Guildford\Arington - Littleton Ln - 20mph\05_Drawings\Arington - Littleton Ln - 20mph.dwg Scale N.T.S

North Point

'Based upon the Ordnance Survey mapping with permission of the Controller of Her Majesty's Stationery Office © Crown copyright. Unauthorised reproduction infringes Crown copyright and may lead to prosecution or civil proceedings.' Surrey County Council LA 076872 2008.

Drawn by: SH	Sig. SH	Date 06/06/25
Checked by originator	Sig.	Date
Approved by	Sig.	Date

Project: SANDY LANE & LITTLETON LANE
20MPH - SPEED LIMIT

Drawing: TRO PLAN
291025-SL-002

SHEET 1 OF 1

SURREY COUNTY COUNCIL
Surrey Highways & Transport for Surrey

Project No.
Contract
Sheet No.
Drawing No. | Rev. PD
Classification: DRAFT

SAFETY, HEALTH AND ENVIRONMENTAL INFORMATION

In addition to the hazards/risks normally associated with the types of work detailed on this drawing, note the following significant residual risks. (Reference shall also be made to the Design Hazard Log)

CONSTRUCTION:

MAINTENANCE/CLEANING:

USE:

DECOMMISSIONING/DEMOLITION:

It is assumed that all works will be carried out by a competent contractor working, where appropriate, to an approved method statement.

A1