

DO NOT SCALE

Millimetres 0 10 100

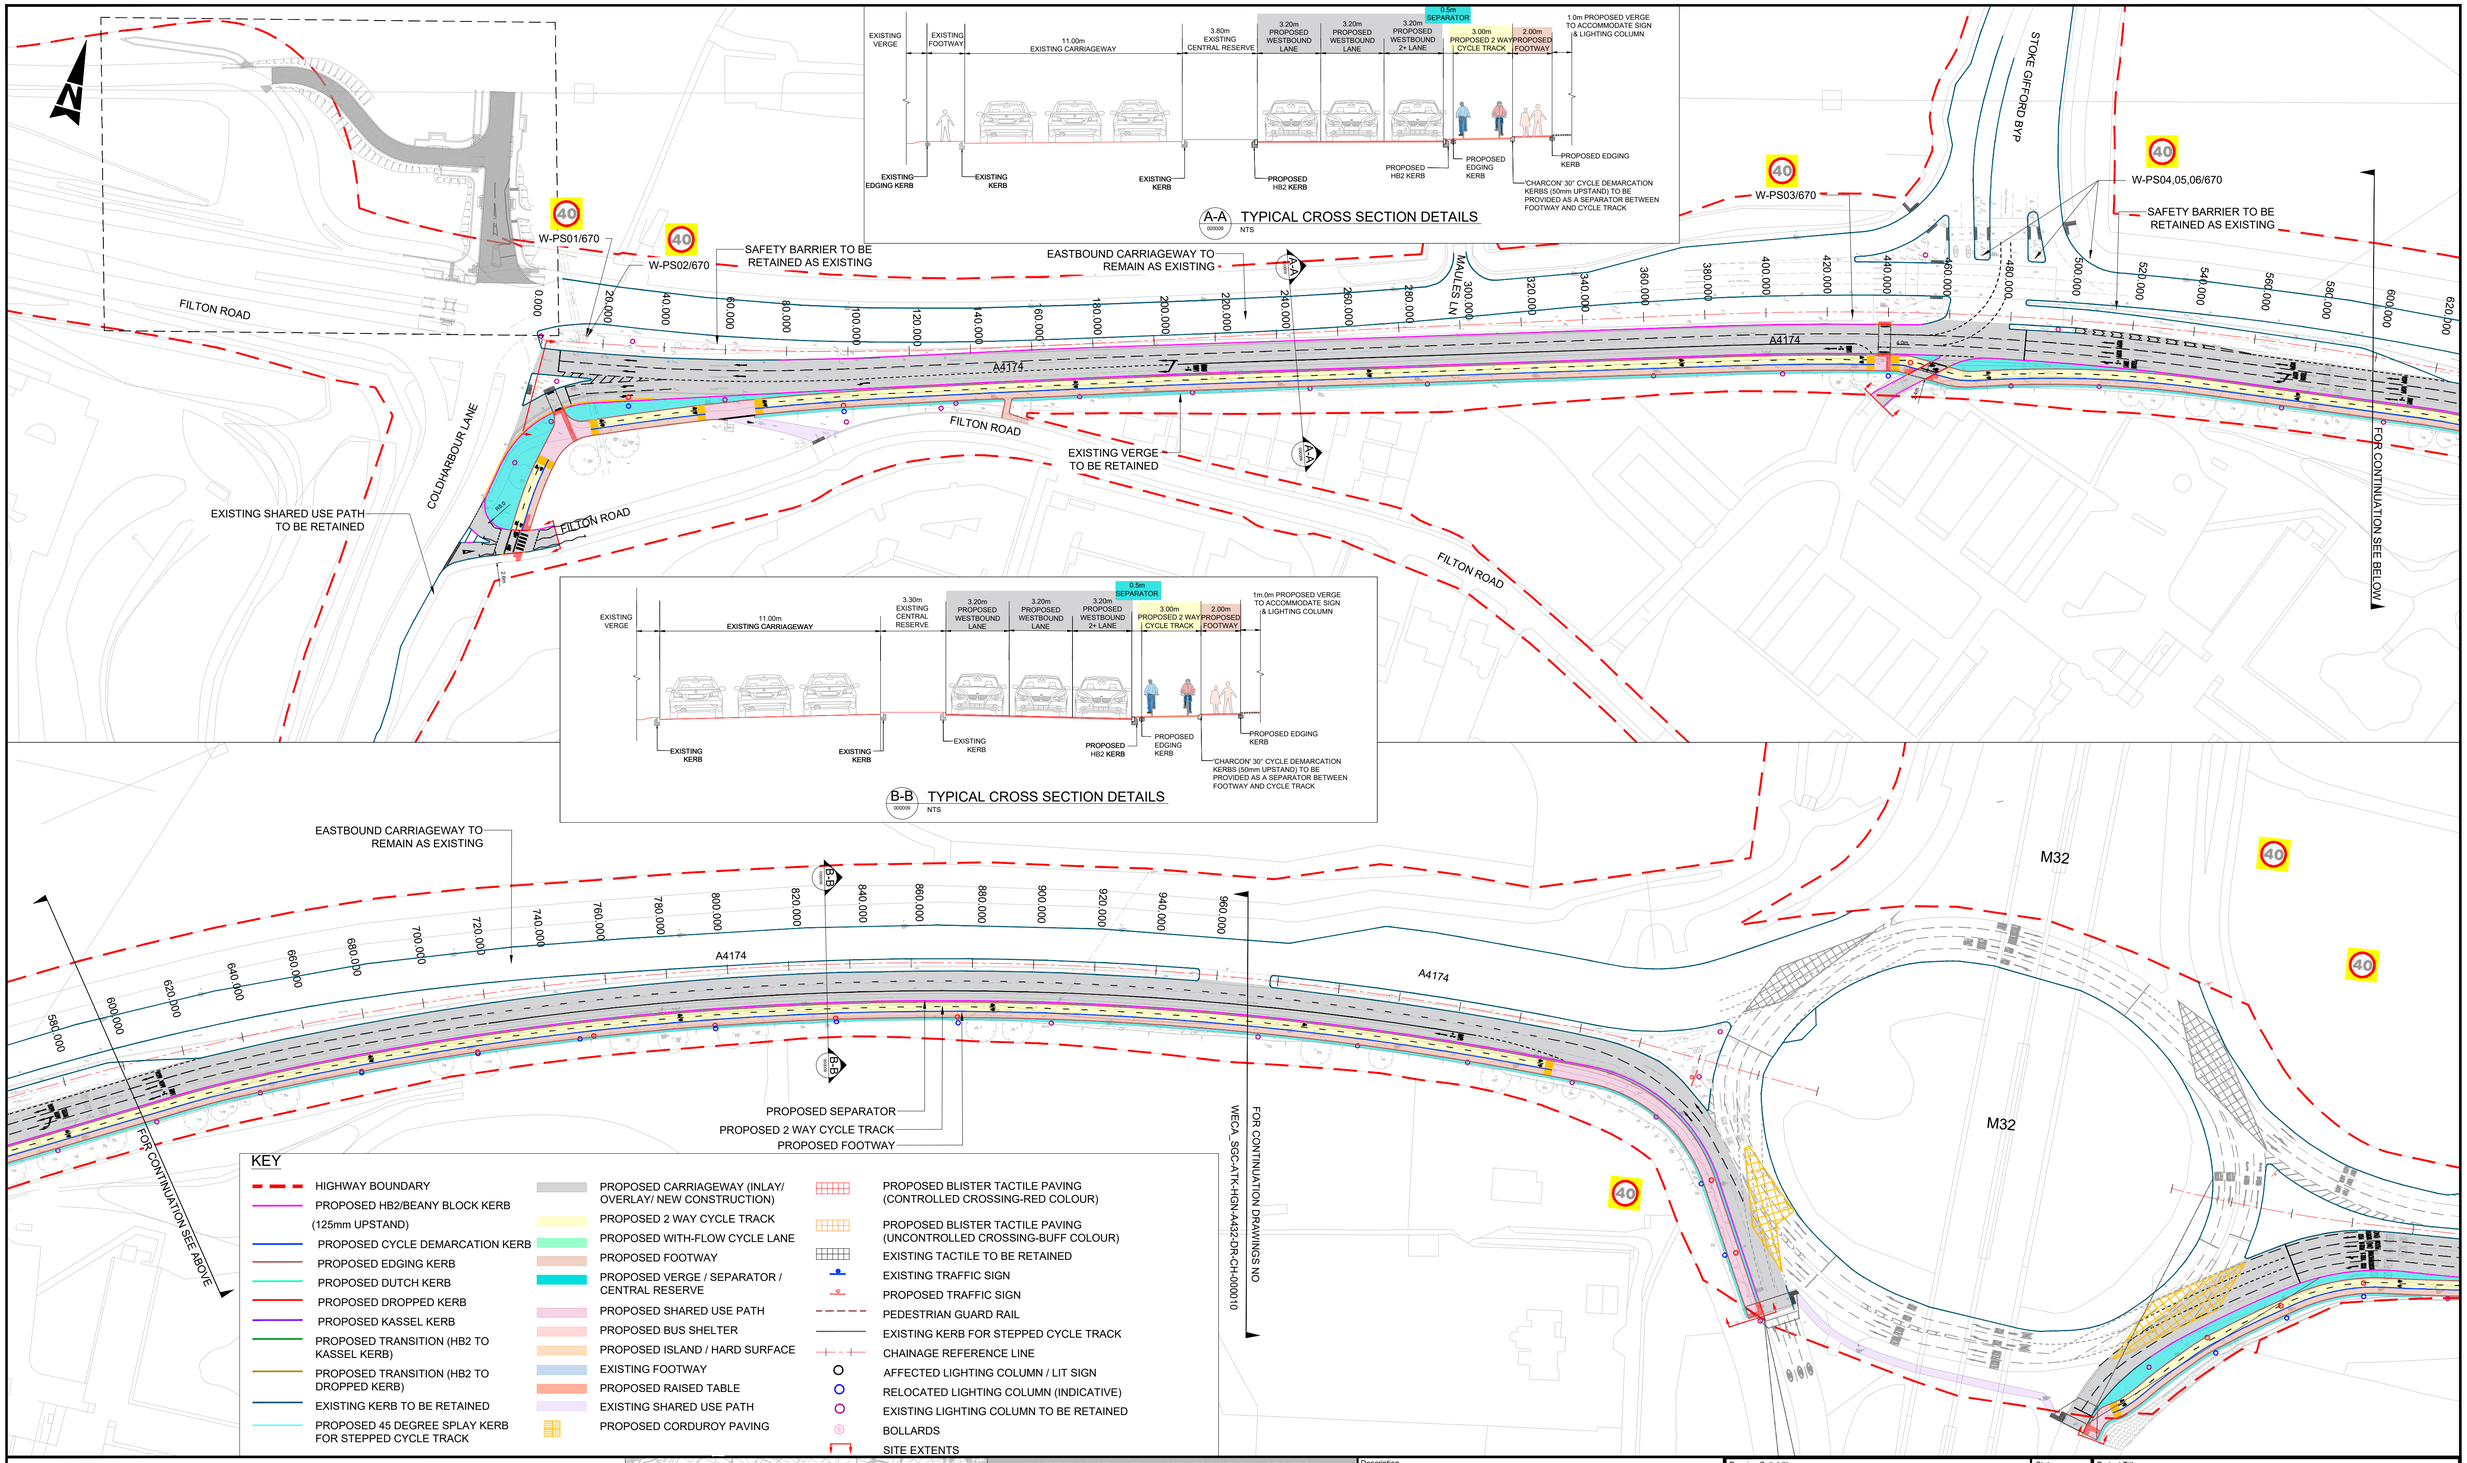

NOTES:
1. DO NOT SCALE FROM THIS DRAWING.
2. ALL DIMENSIONS ARE IN METRES UNLESS STATED OTHERWISE.
3. ALL PROPOSED KERBS TO TIE IN WITH EXISTING KERB.
4. ALL ROAD MARKINGS SHOWN ARE AS PER LATEST INFORMATION AVAILABLE.
5. ALL LANE WIDTH ARE KEPT AS 3.65m, AT SOME LOCATIONS WIDTHS ARE REDUCED TO 3.20m DUE TO LAND CONSTRAINTS.
6. LIGHTING COLUMNS SHOWN AS INDICATIVE AND NOT VERIFIED BY LIGHTING CALCULATIONS.

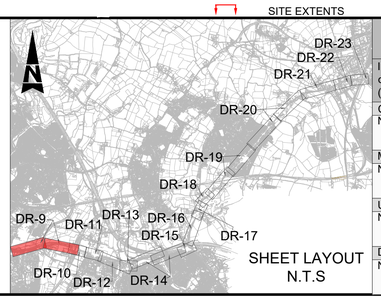

SAFETY, HEALTH AND ENVIRONMENTAL INFORMATION

In addition to the hazards/risks normally associated with the types of work detailed on this drawing, note the following significant residual risks (Reference shall also be made to the design hazard log).

Construction
None

Maintenance / Cleaning
None

Use
None

Decommissioning / Demolition
None

Description	Status	Revision	Drawn	Checked	Reviewed	Authorised	Issue Date
Published for Client Review	A1	C01	RKB	NV	MM	MM	31/05/23
Final Draft for Submission	A1	C02	AA	NV	MM	MM	24/08/23
	S0	P03.1	---	---	---	---	---

Drawing Suitability: WORK IN PROGRESS
Status: S0

ATKINS
Member of the SNC-Lavalin Group
Aztec West
500 Park Avenue
Almondsbury
Bristol
BS32 4RZ
Tel: +44 (0)1454 662000
+44 (0)1454 663333
www.atkinsglobal.com

Copyright © SNC Lavalin (2023)

Client: South Gloucestershire Council — Delivering for you

Project Title: WECA SGC- A432 Bus & Cycle Corridor Full Business Case

Drawing Title: COLDHARBOUR LANE TO M32J1 GENERAL ARRANGEMENT (SHEET 1 of 15)

Drawing Number: Project WECA_SGC - Originator ATK - Volume HGN - Location A432 - Type DR - Role CH - Number 000009

Original Size: A1 | Scale: 1:1000 | Project Ref. No: 5219288 | Sheet: 1 of 15 | Rev: P03.1

This Drawing is saved on ProjectWise. Plotted: 26/10/2023 10:01:51 By: MURI8729