
NOTES:


1. DO NOT SCALE FROM THIS DRAWING.
2. ALL DIMENSIONS ARE IN METRES UNLESS OTHERWISE STATED.

KEY:

- CARRIAGEWAY
- FOOTWAY
- CYCLE TRACK
- SHARED USE PATH
- ISLAND
- VERGE / LANDSCAPING
- EARTHWORKS
- MAINTENANCE LAY-BY
- TRAMLINE AND LADDER PAVING
- CORDUROY PAVING
- BLISTER TACTILE PAVING (CONTROLLED CROSSING - RED COLOUR)
- BLISTER TACTILE PAVING (UNCONTROLLED CROSSING - BUFF COLOUR)
- SIGNAL POLE
- BUS SHELTER
- ROAD MARKING
- PROPOSED TREES
- LIMIT OF WORKS

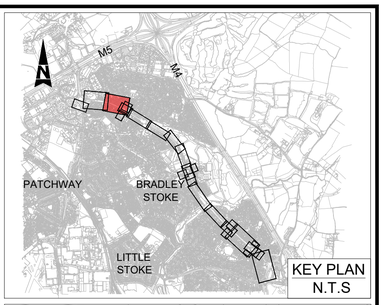

KEY PLAN N.T.S

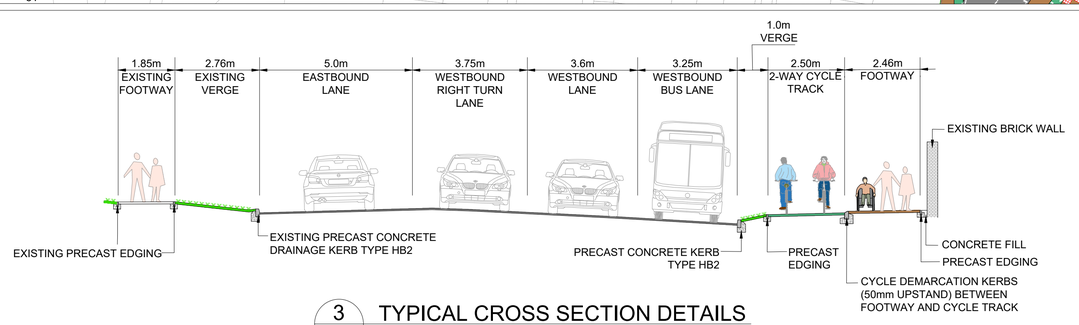

3 000104 TYPICAL CROSS SECTION DETAILS
NTS

SPEED LIMIT
40mph from Ch. 50 to Ch. 400
30mph from Ch. 400 to Ch. 500

FOR CONSTRUCTION

Scale 1:500
10m 0m 10m 20m 30m

DRAWING NO:- BSW_PH2-DR-CH-000104
SCALE : 1:500
REVISION NO. C01

Funded by UK Government

SCHEME DRAWING
WOODLANDS LANE TO PATCHWAY BROOK (SHEET 2 OF 2)
BSW PHASE 2