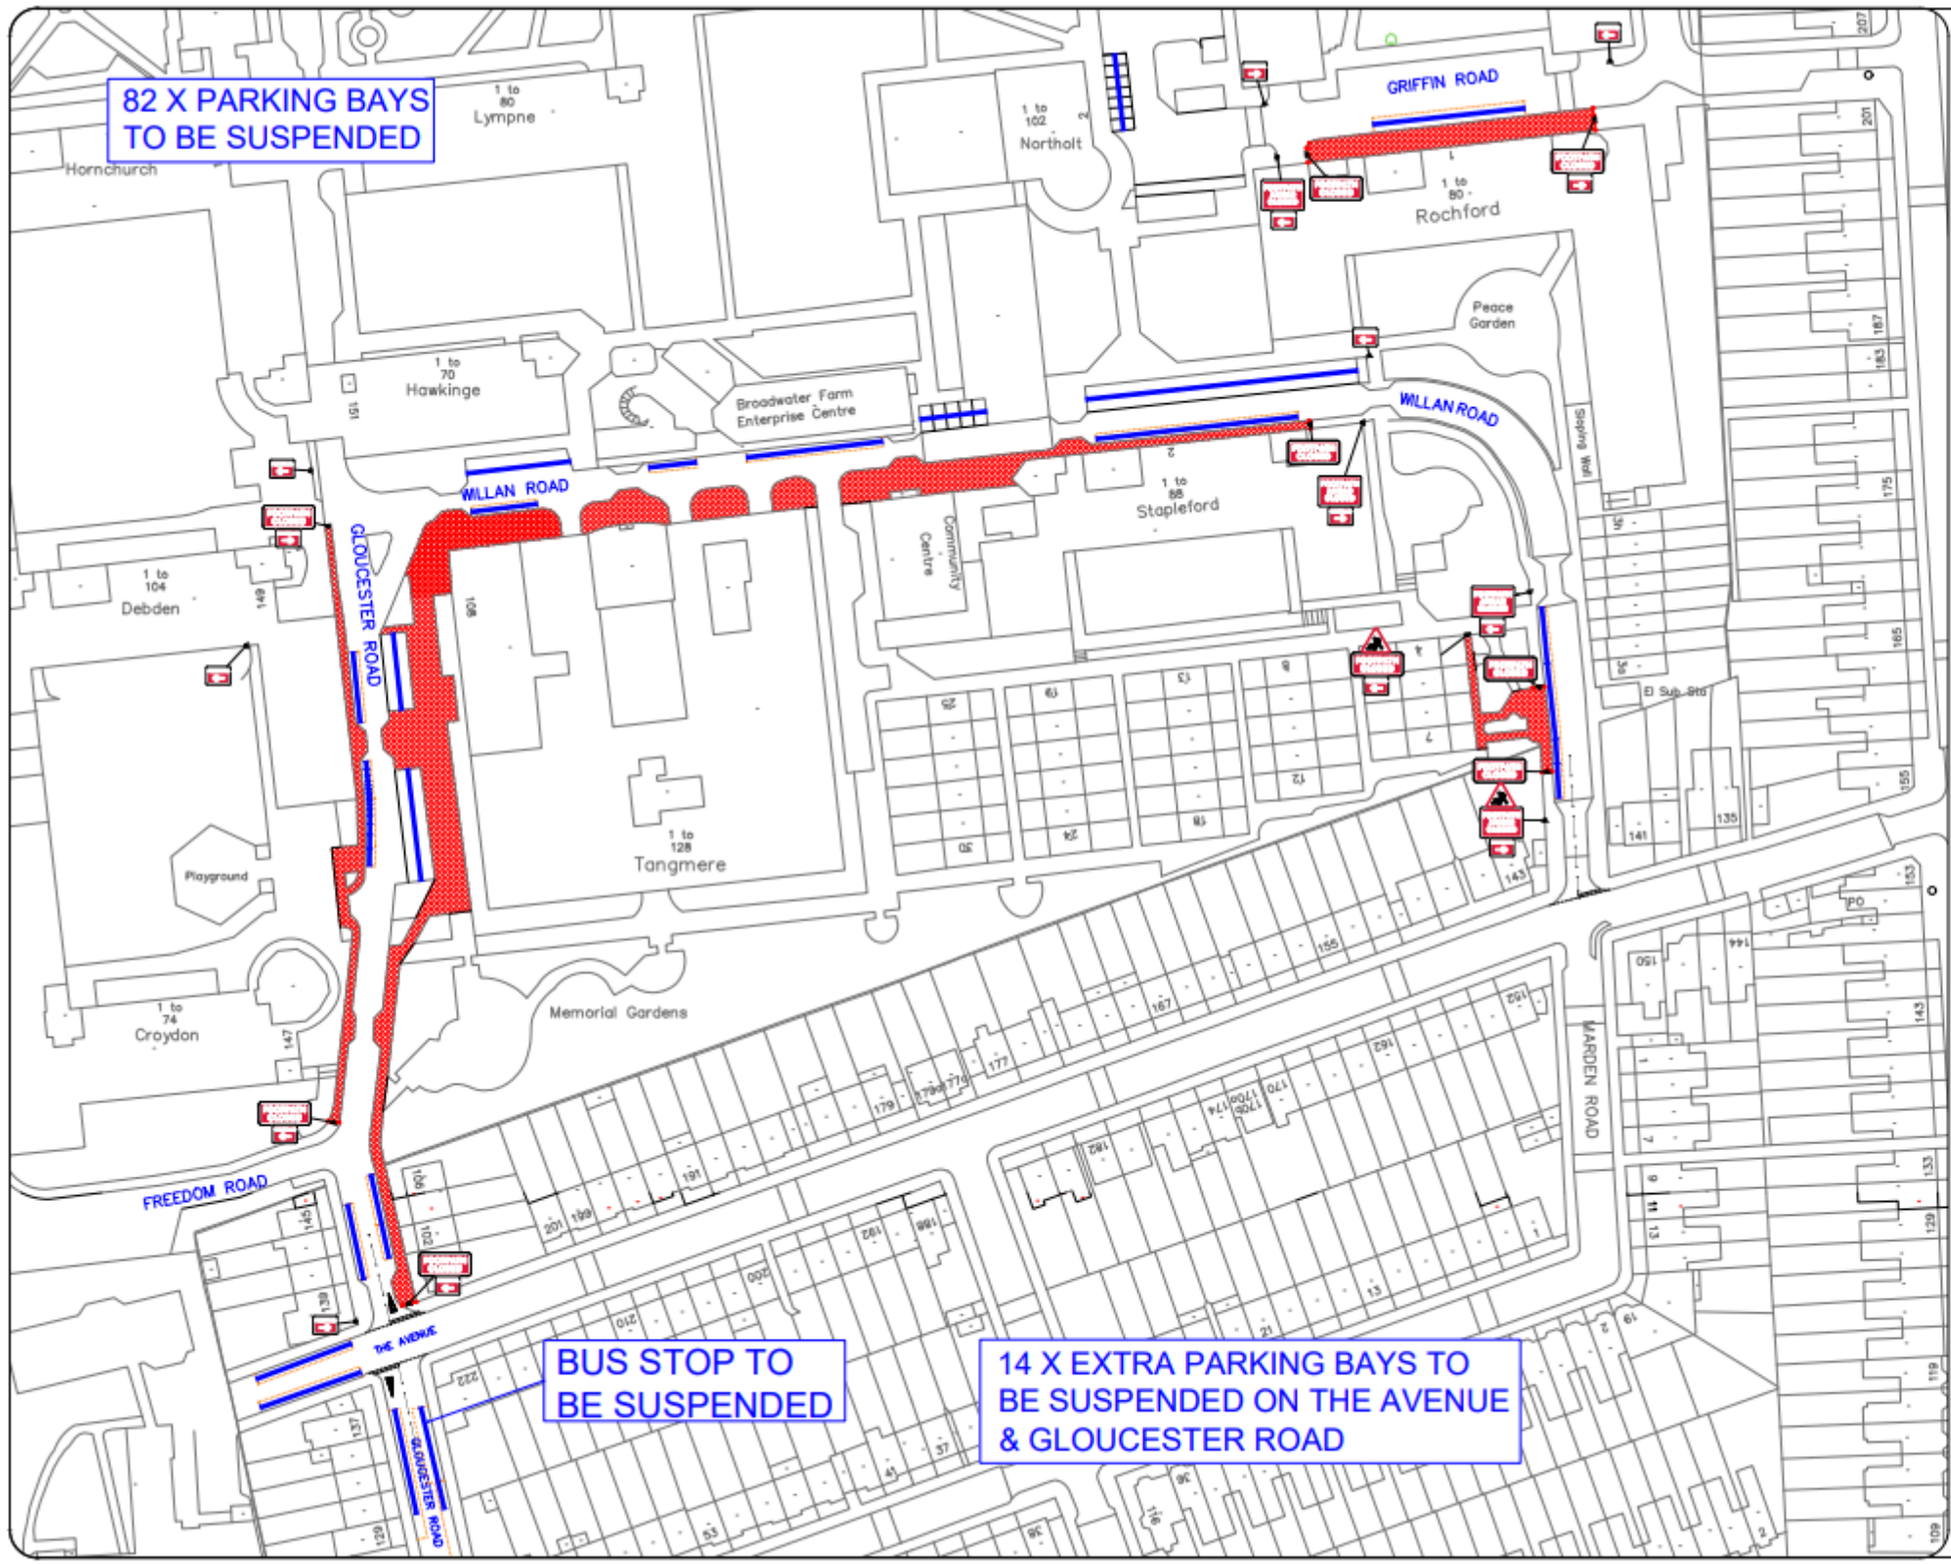


Notes:

A - Do not scale from this drawing
B - All temporary traffic management shall be in accordance with Chapter 8 of the Traffic Signs Manual 2009
C - All temporary traffic management shall be in accordance with the Traffic Signs Regulations and General Directions 2014
D - All temporary traffic management shall conform to the Safety at Street Works and Road Works Code of Practice 2013
E - All temporary traffic management sign locations are indicative and are subject to onsite approval from engineer

KEY

- Sign
- Traffic Cone
- Parking Bay Suspension
- Road Closure

N

Scan QR Code for Google Maps Location

REV:	DESCRIPTION:	BY:	DATE:
-	Initial Issue	LR	11/10/24

STATUS: FOR APPROVAL

tbf Traffic
The Lion Barn
Maitland Road
Needham Market
Suffolk
01449 490865

CLIENT: UK Power Networks – Delivering your electricity

SITE: Willan Rd/Gloucester Rd, Tottenham, N17 6HY

TITLE: Parkign Bay Suspensions

SCALE AT A3:	DATE:	DRAWN:	CHECKED:
AS SHOWN	11/10/24	LR	LM
TRAFFIC SENSITIVE:	DRAWING NO:		REVISION:
n/a	#226915		-