
4.0 Cycle Track

Existing stretch of cycle track to be resurfaced and widened to create 3.0m path

Goose Green Way

D D

Redundant links between cycle track and footway removed

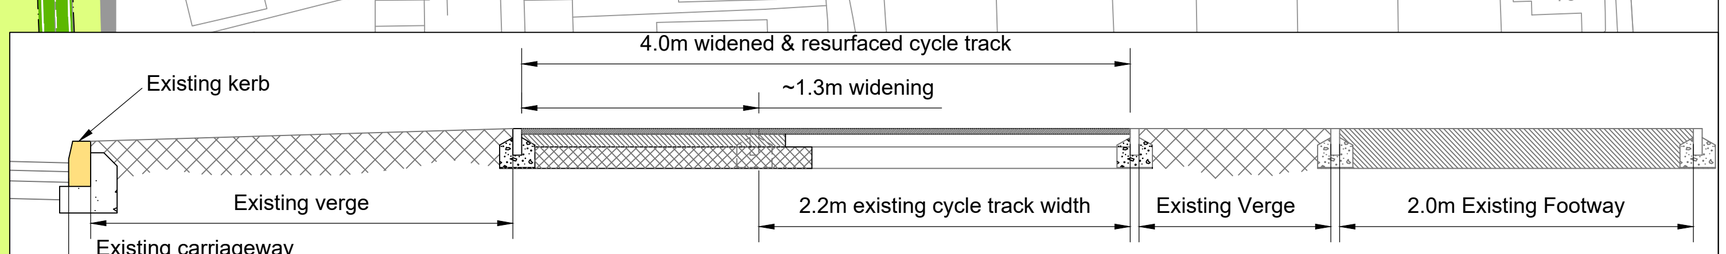

Resurfaced & Widened Cycle Track Section D-D

Scale 1:25

CONSULTATION

ORDNANCE SURVEY

© Crown copyright and database rights 2026 Ordnance Survey 100023410. This map has been provided for this scheme consultation and must not be used for any other purpose. Only one paper copy may be made for your own use.

Rev	Description	Drawn	App'd	Date

LEGEND

- New cycle track
- Shared use path
- New kerb line
- New edging kerb
- New grass verge
- New footway
- New signage bollard
- Cycleway demarcation paving
- New tactile paving
- Existing footway/shared use path
- Existing carriageway
- Existing verge
- Existing signal locations

Project: North Yate New Neighbourhood Randolph Avenue Cycle Improvements

Title: Active Travel Improvements 4

Scale @ A1	1:500					
Drawn	SM	Checked	SM	Approved	NS	
Date	Sep.25	Date	Sep.25	Date	Sep.25	

Dwg No.	Parish	Scheme	Number	Rev.
	T438 –	555 –	P073	-