
This drawing and its contents remain the © Copyright of Aberdeen City Council

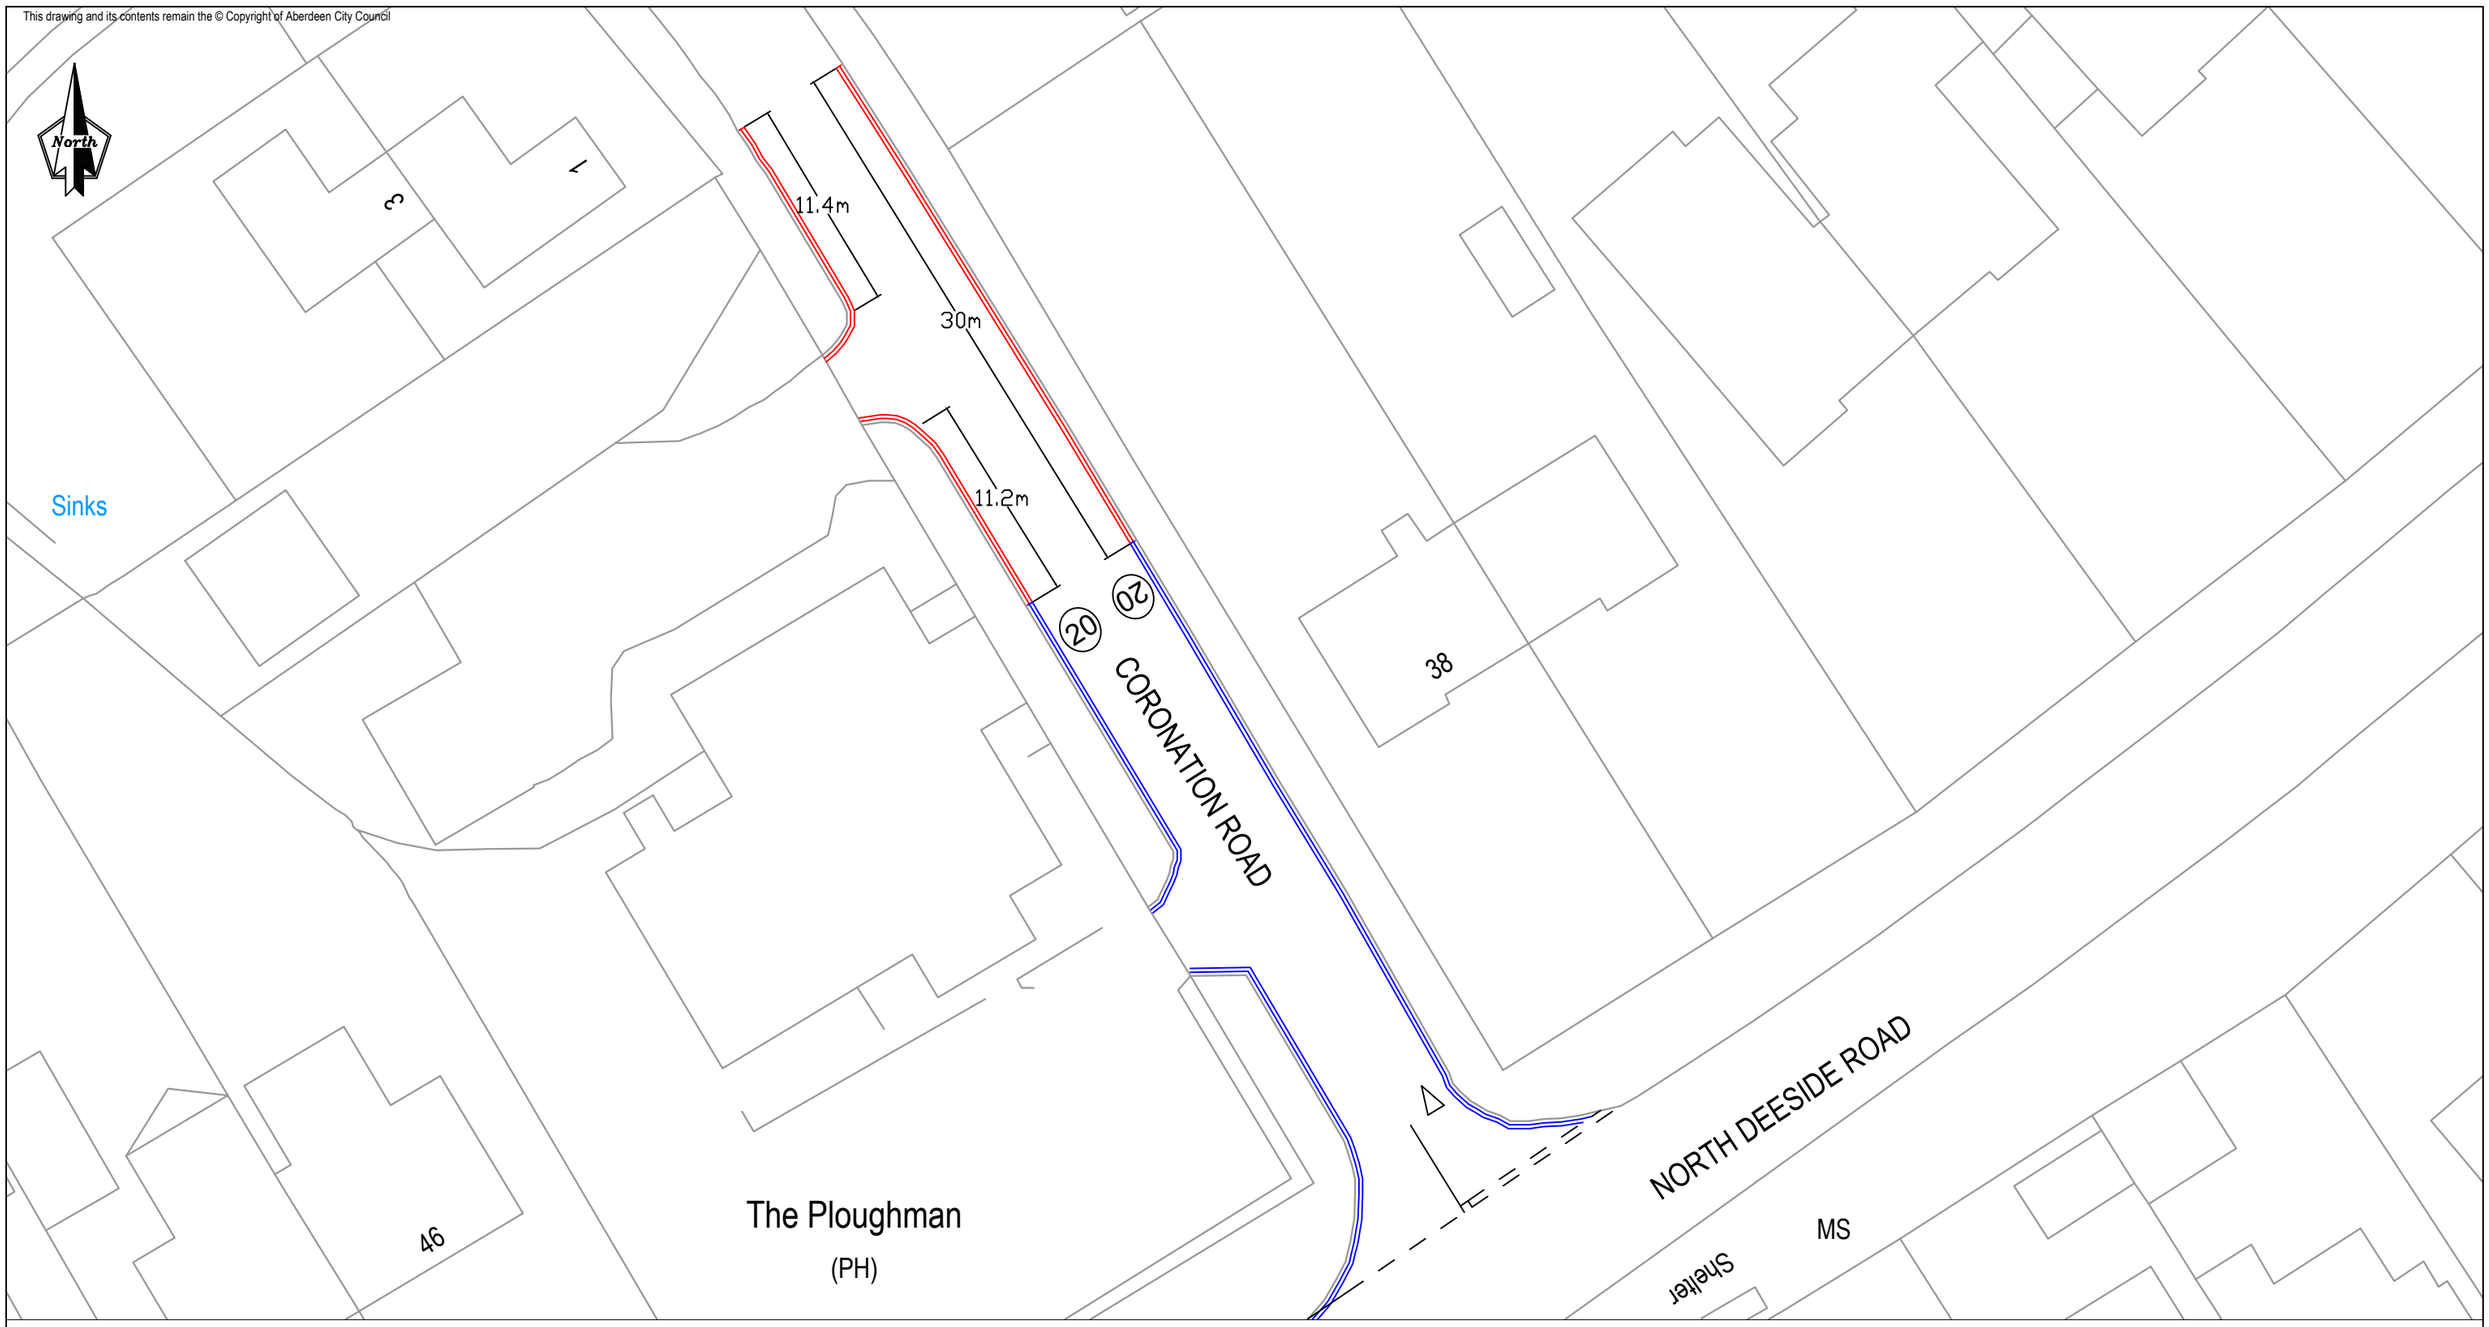

The mapping is reproduced from Ordnance Survey material with the permission of Ordnance Survey on behalf of the Controller of Her Majesty's Stationery Office © Crown copyright. Unauthorised reproduction infringes © Crown copyright and may lead to prosecution or civil proceedings. Aberdeen City Council 100023401 (2025)

EXISTING DOUBLE YELLOW LINES

PROPOSED DOUBLE YELLOW LINES

Rev	Date	Details	Orig	Chk'd	App'd
0	xx/xx/25	ISSUED FOR	XX	XX	XX

Client: ABERDEEN CITY COUNCIL

Project: TM-TRO 25_17

City Regeneration and Environment

Traffic Management and Road Safety

Business Hub 4, Ground Floor North, Marischal College,
Broad Street, Aberdeen AB10 1AB
General Enquiries Telephone: 01224 069516

Drawing Title

CORONATION ROAD
EXTENSION OF PROHIBITION OF WAITING RESTRICTIONS

Originator	Checked	Approved	Date	Project No	Scale	Size
KAB	VR		05.03.25		NTS	A3

Drawing No.	SHT No.	Revision
TM-TRO 25_17		0