

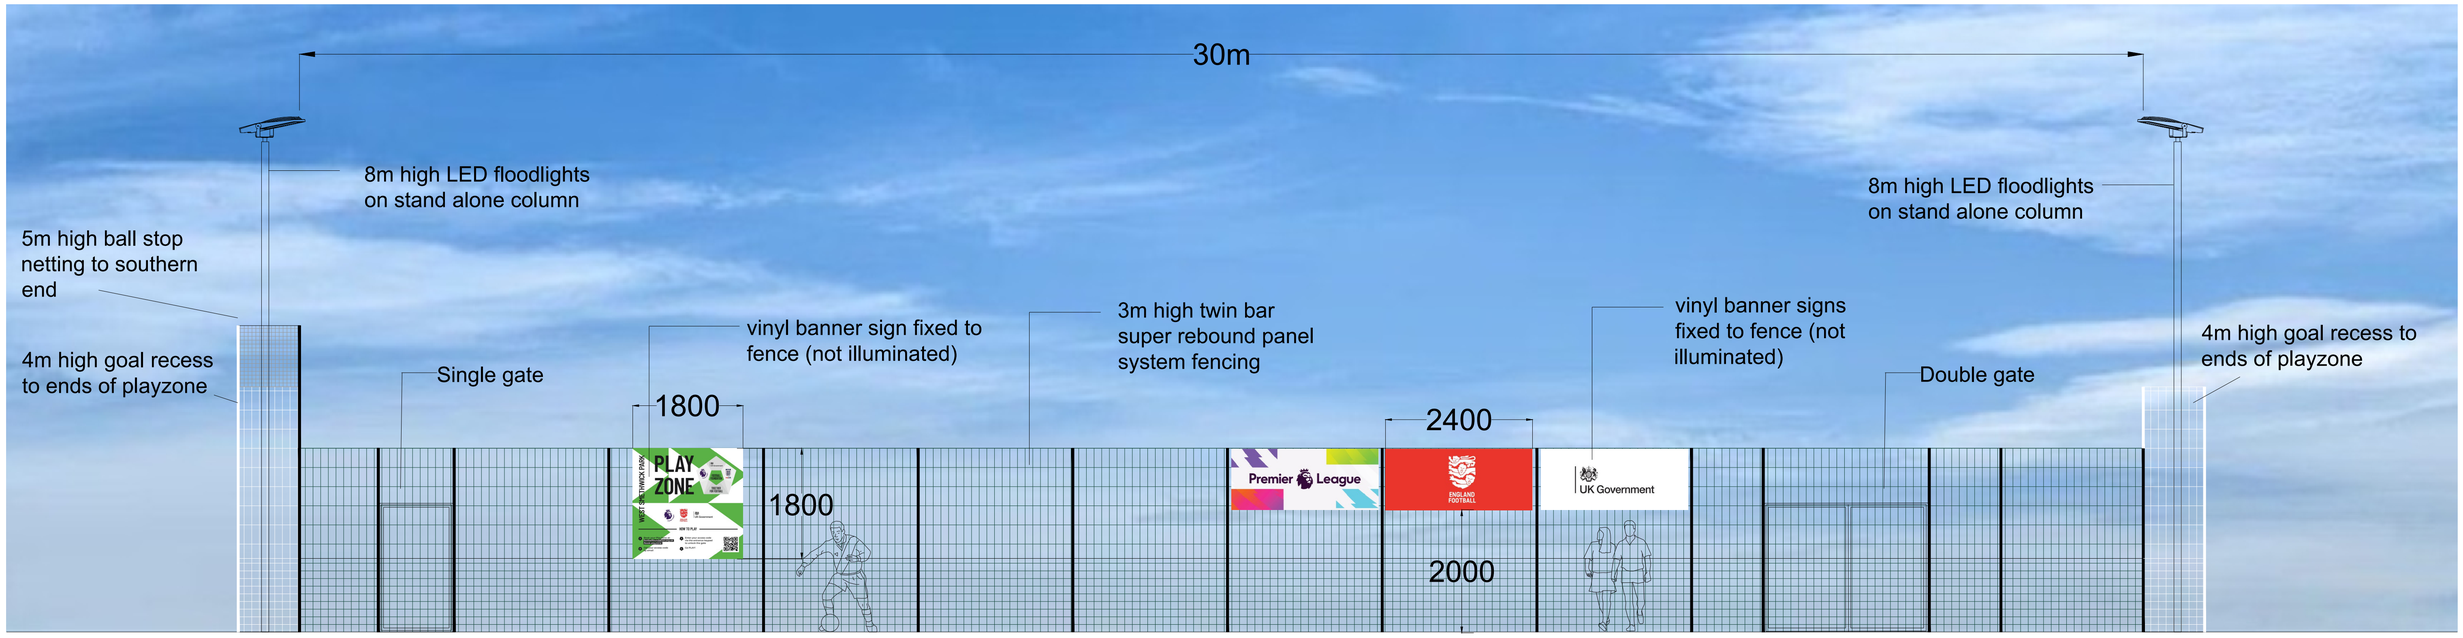


SIDE ELEVATION - E

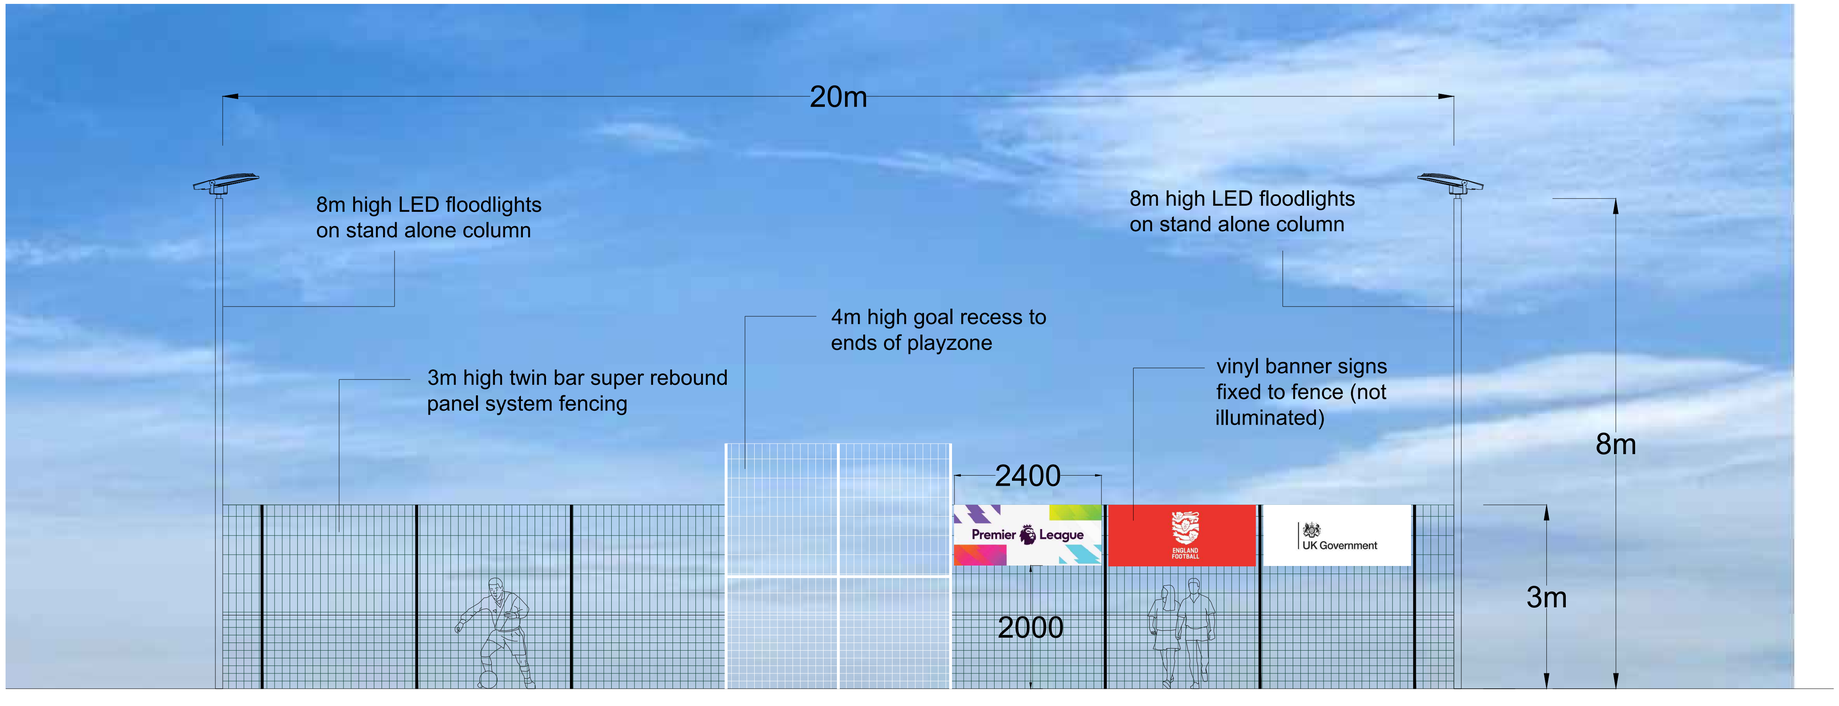

END ELEVATION - N

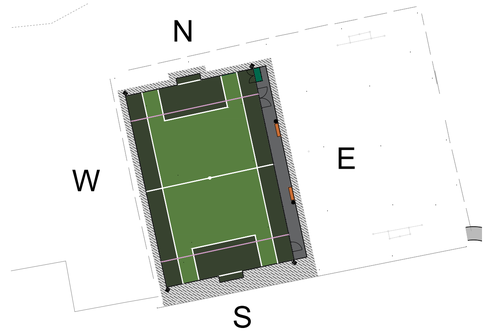

0m 1m 2m 3m 4m 5m 6m 7m 8m 9m 10m

Scale bar 1 : 50

Rev	Amendment	Date	By
–	Initial Issue		

Client
LONDON BOROUGH HARINGEY

Project
BRUCE CASTLE PARK PLAYZONE

Drawing
ELEVATIONS N & E

McARDLE SPORT TEC

Drawn	Date	Scales
HJ	04-07-24	1:50
Checked	Plot No 01	Prelim / Check / Final

Job No	Drawing No	Rev
	MCA-MUK3299-06	