Key

- Proposed 20mph speed limit
- Existing 30mph speed limit
- Existing 20mph speed limit
- Private Roads

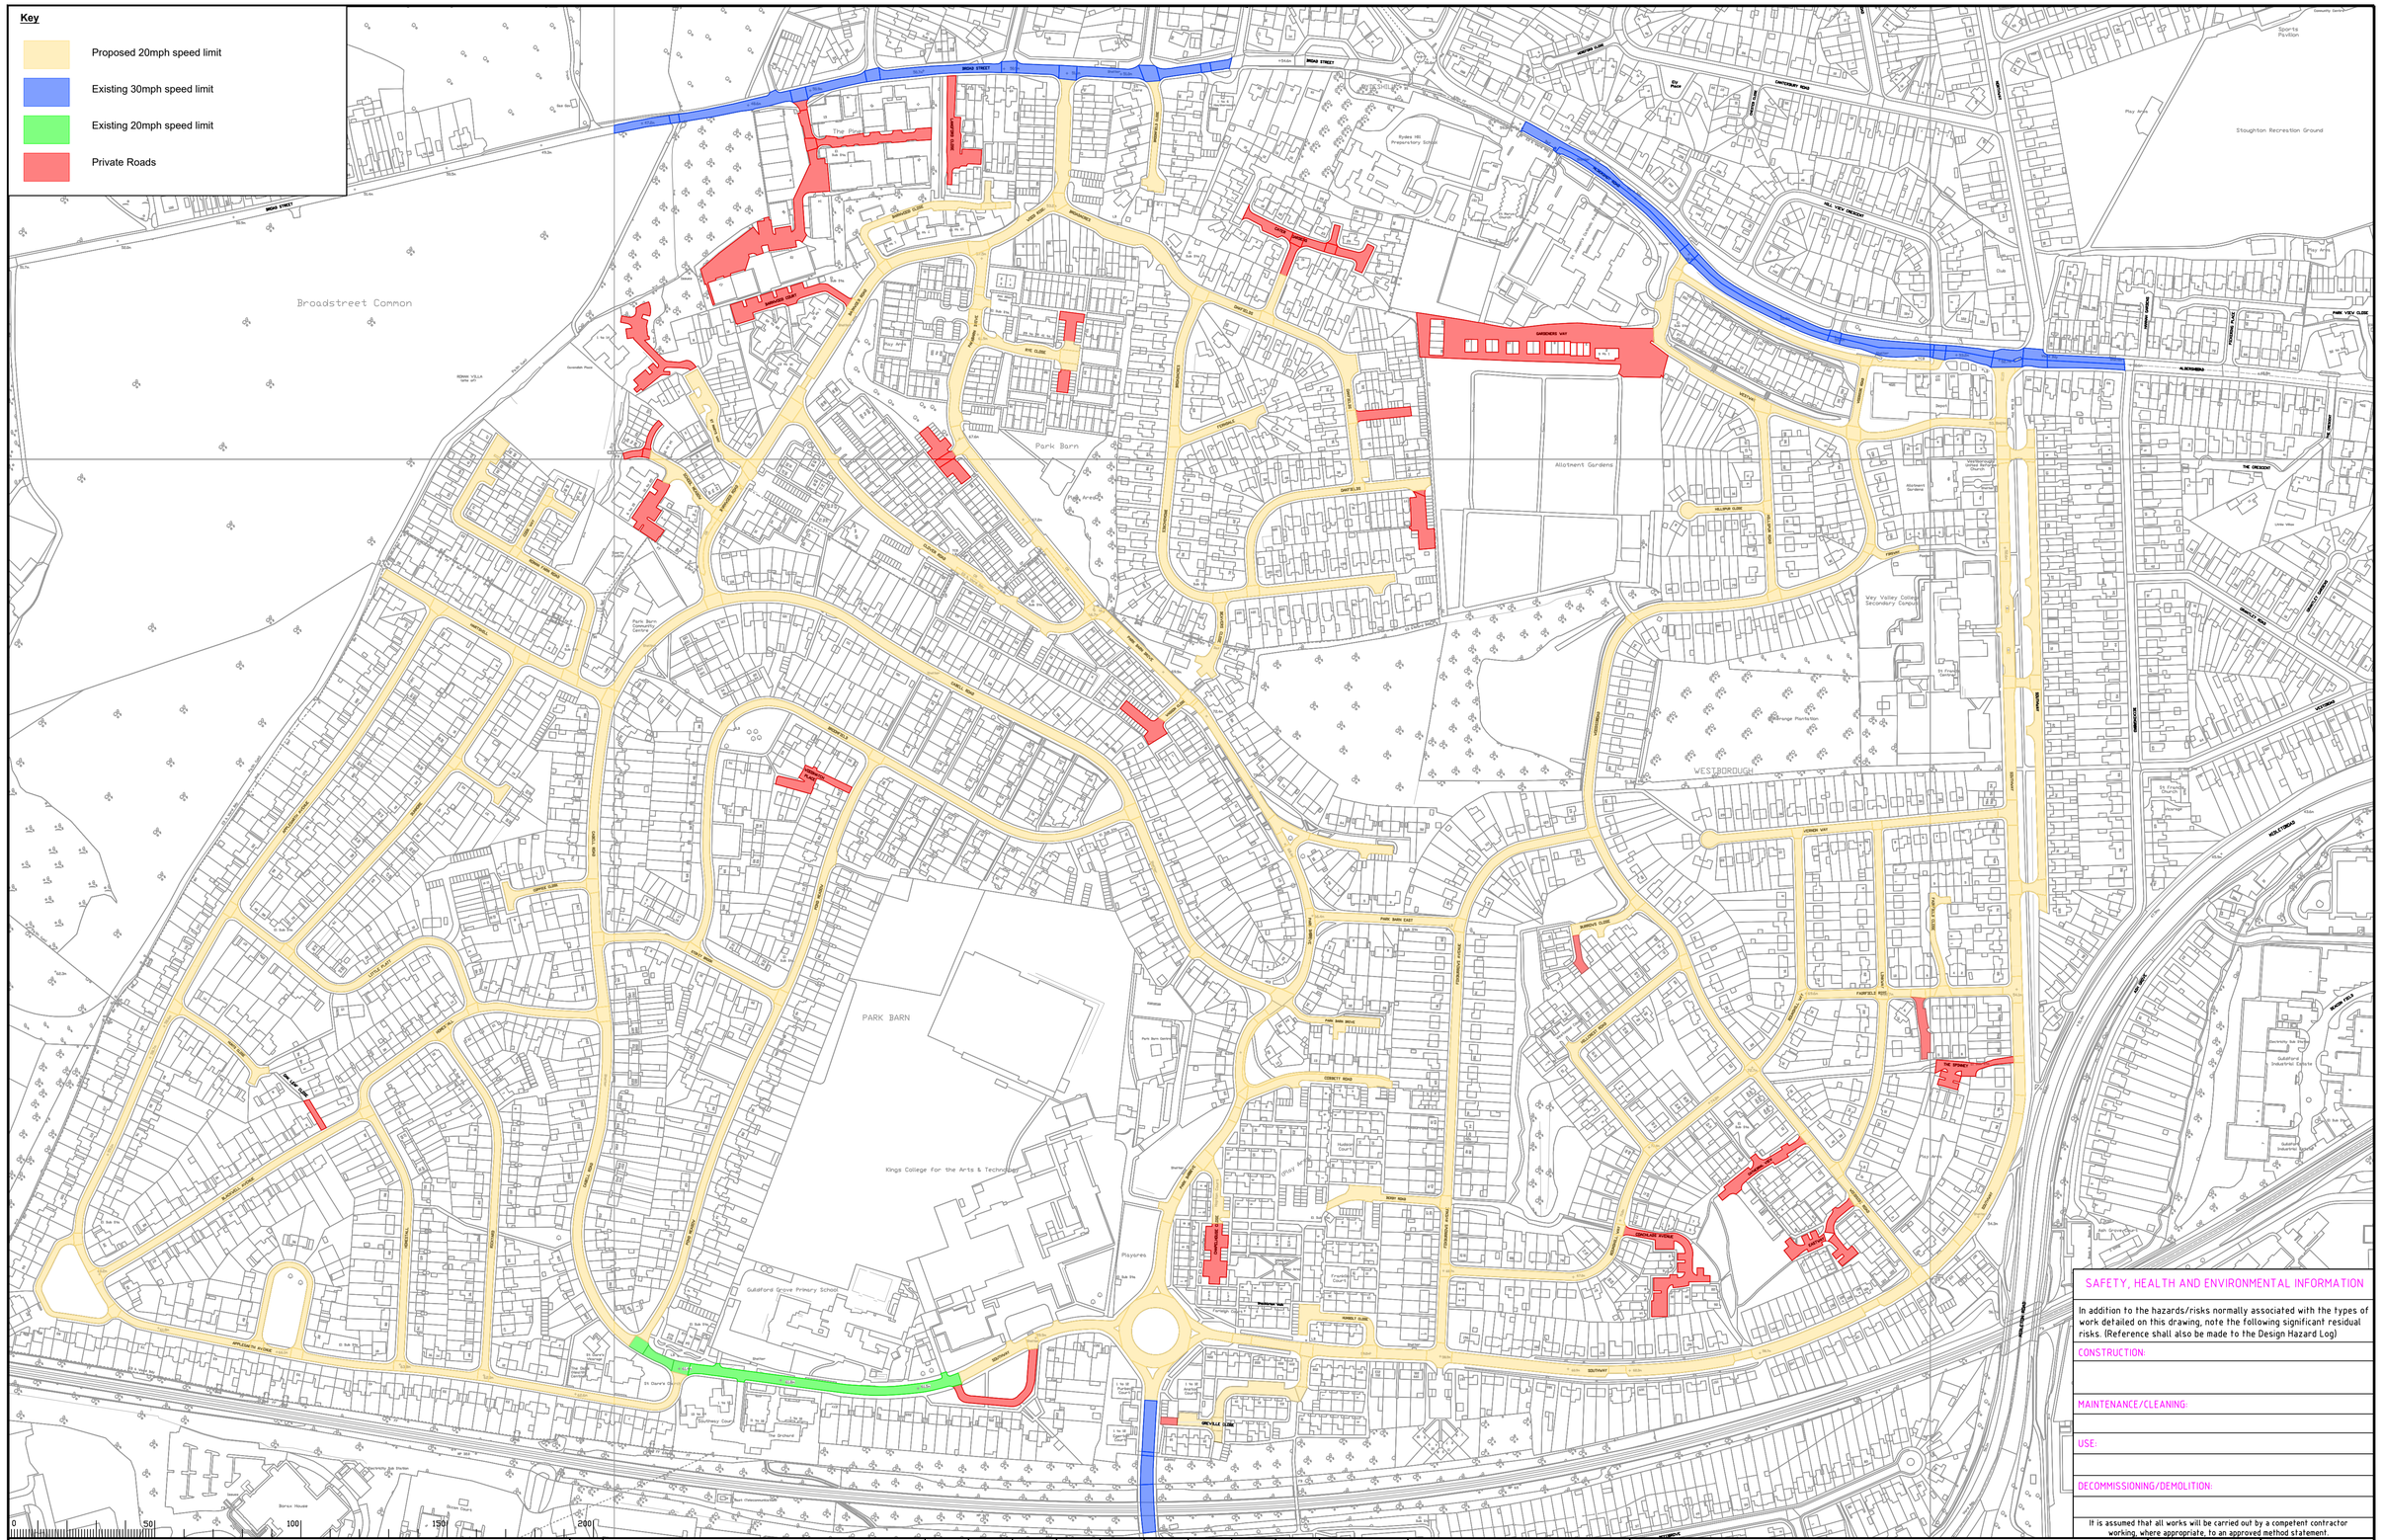

SAFETY, HEALTH AND ENVIRONMENTAL INFORMATION

In addition to the hazards/risks normally associated with the types of work detailed on this drawing, note the following significant residual risks. (Reference shall also be made to the Design Hazard Log)

CONSTRUCTION:

MAINTENANCE/CLEANING:

USE:

DECOMMISSIONING/DEMOLITION:

It is assumed that all works will be carried out by a competent contractor working, where appropriate, to an approved method statement.

Notes

Rev.	Description	Drwn	Sig.	Date	Chkd	Sig.	Date	Appr	Sig.	Date

File Name: I:\EA\LH all\HEC\HEC - Traffic Engineers\Guildford\Park Barn - 20mph\05_Drawings\Park Barn - 20mph.dwg

Scale N.T.S

North Point

'Based upon the Ordnance Survey mapping with permission of the Controller of Her Majesty's Stationery Office © Crown copyright. Unauthorised reproduction infringes Crown copyright and may lead to prosecution or civil proceedings.' Surrey County Council LA 076872 2002.

Drawn by	SH	Sig. SH	Date 24/12/25
Checked by originator	SK	Sig. SK	Date 24/12/25
Approved by		Sig.	Date

Project

PARK BARN
PROPOSED 20MPH SPEED LIMIT

Drawing

TRO PLAN
241225-PB-001

SHEET 1 OF 1

SURREY COUNTY COUNCIL
Surrey Highways
Transport for Surrey

Project No.

Contract

Sheet No.

Drawing No.

Rev. PD

Classification DRAFT

A1