

This drawing and its contents remain the © Copyright of Aberdeen City Council

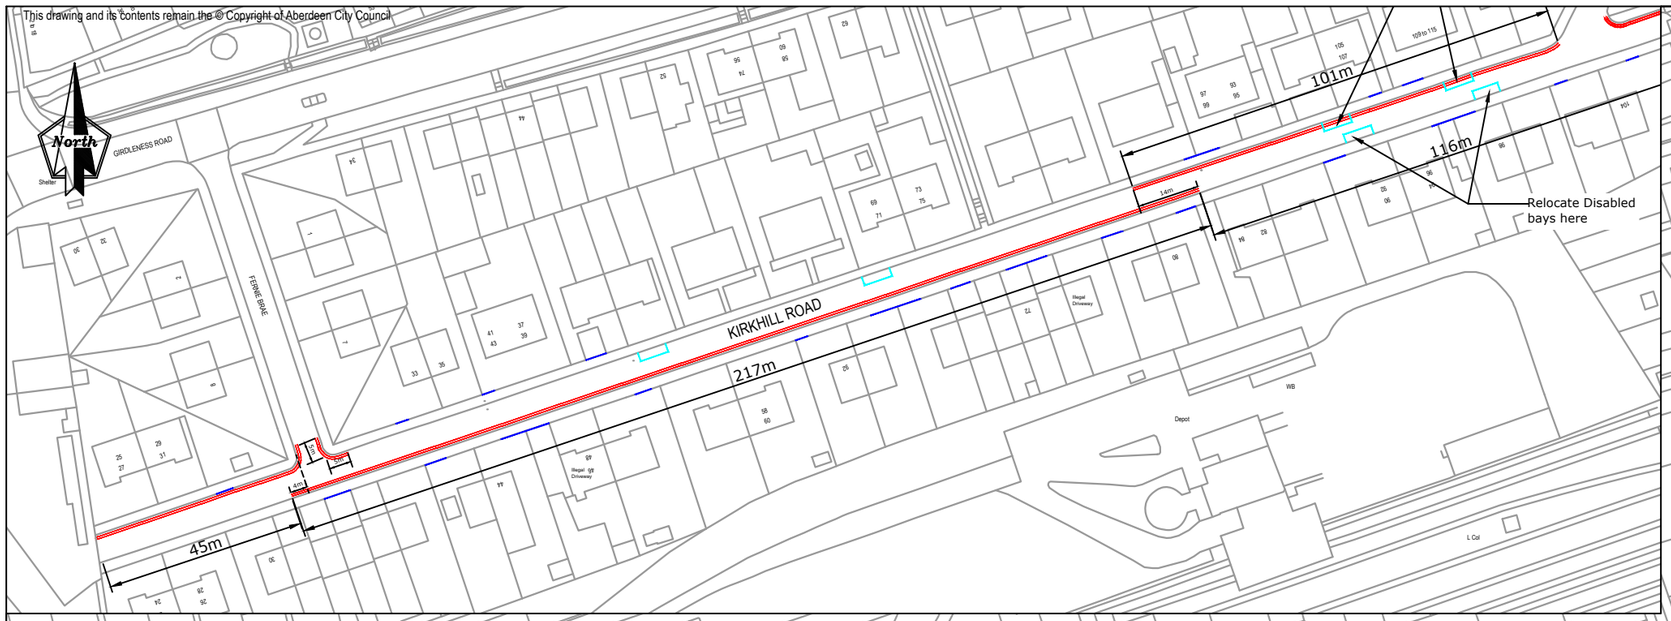

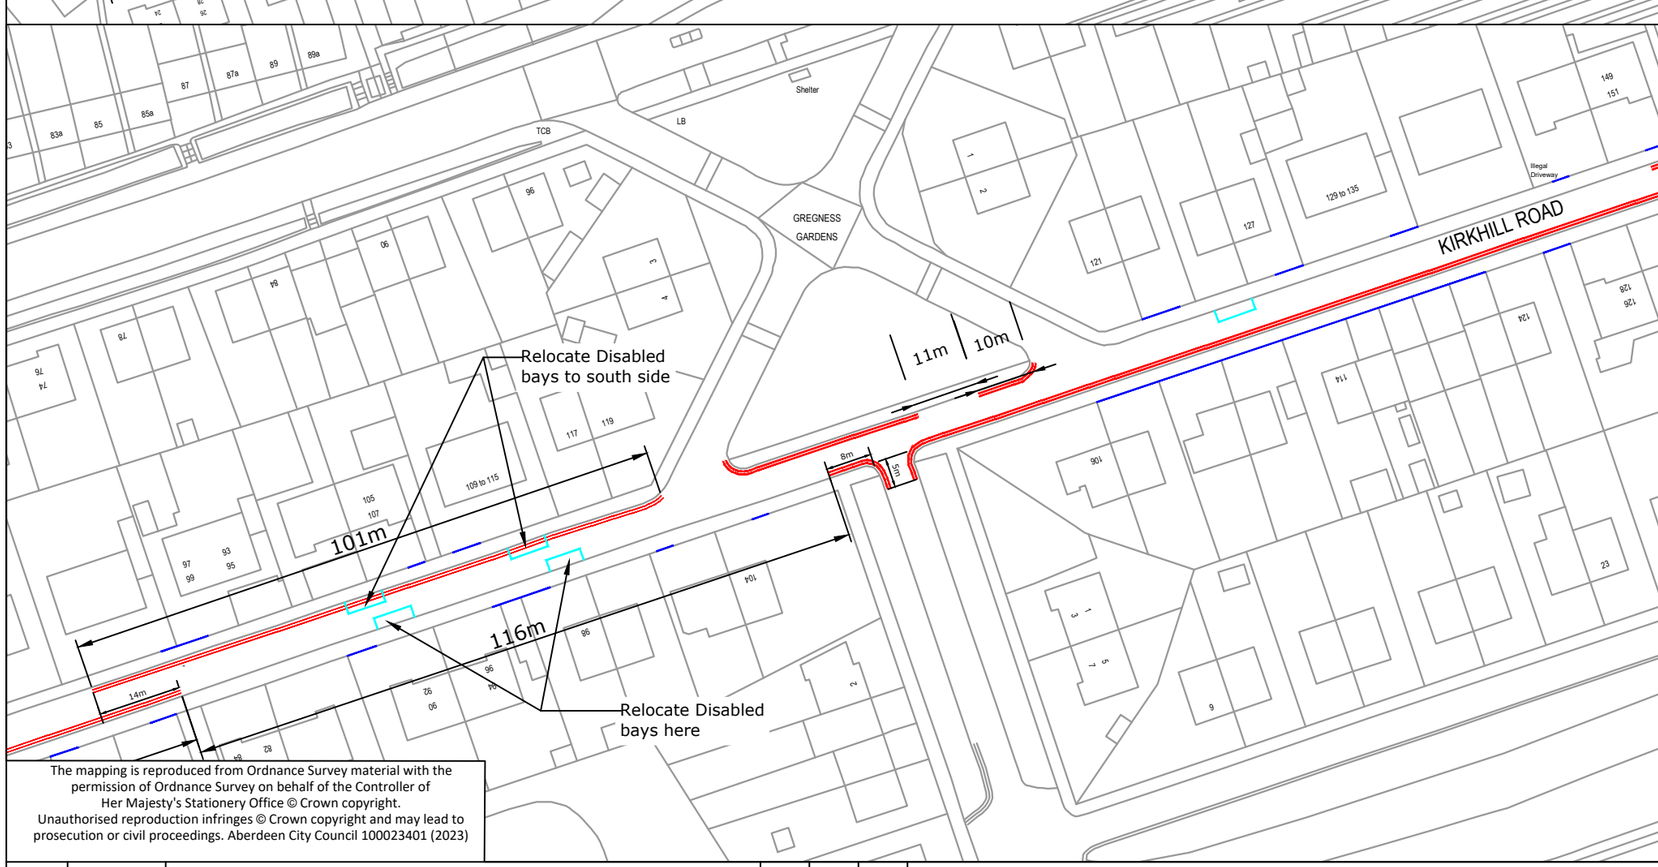



The mapping is reproduced from Ordnance Survey material with the permission of Ordnance Survey on behalf of the Controller of Her Majesty's Stationery Office © Crown copyright. Unauthorised reproduction infringes © Crown copyright and may lead to prosecution or civil proceedings. Aberdeen City Council 100023401 (2023)

KEY

- Double yellow lines
- Dropped kerbs/ Driveways
- Disabled bay

Rev	Date	Details	Orig	Chk'd	App'd
0		ISSUED FOR	XX	XX	XX

Client: ABERDEEN CITY COUNCIL

Project: PAVEMENT PARKING PROHIBITON

Operations and Protective Services
Traffic Management and Road Safety

Business Hub 4, Ground Floor North, Marischal College,
Broad Street, Aberdeen AB10 1AB
General Enquiries Telephone: 01224 045345
E-mail: trafficmanagement@aberdeencity.gov.uk

Drawing Title

Kirkhill Road
Prohibition of Waiting Proposal
Double Yellow Lines

Originator	Checked	Approved	Date	Project No	Scale	Size
TO			28.08.24		NTS	A3

Drawing No.	SHT No.	Revision
01		0