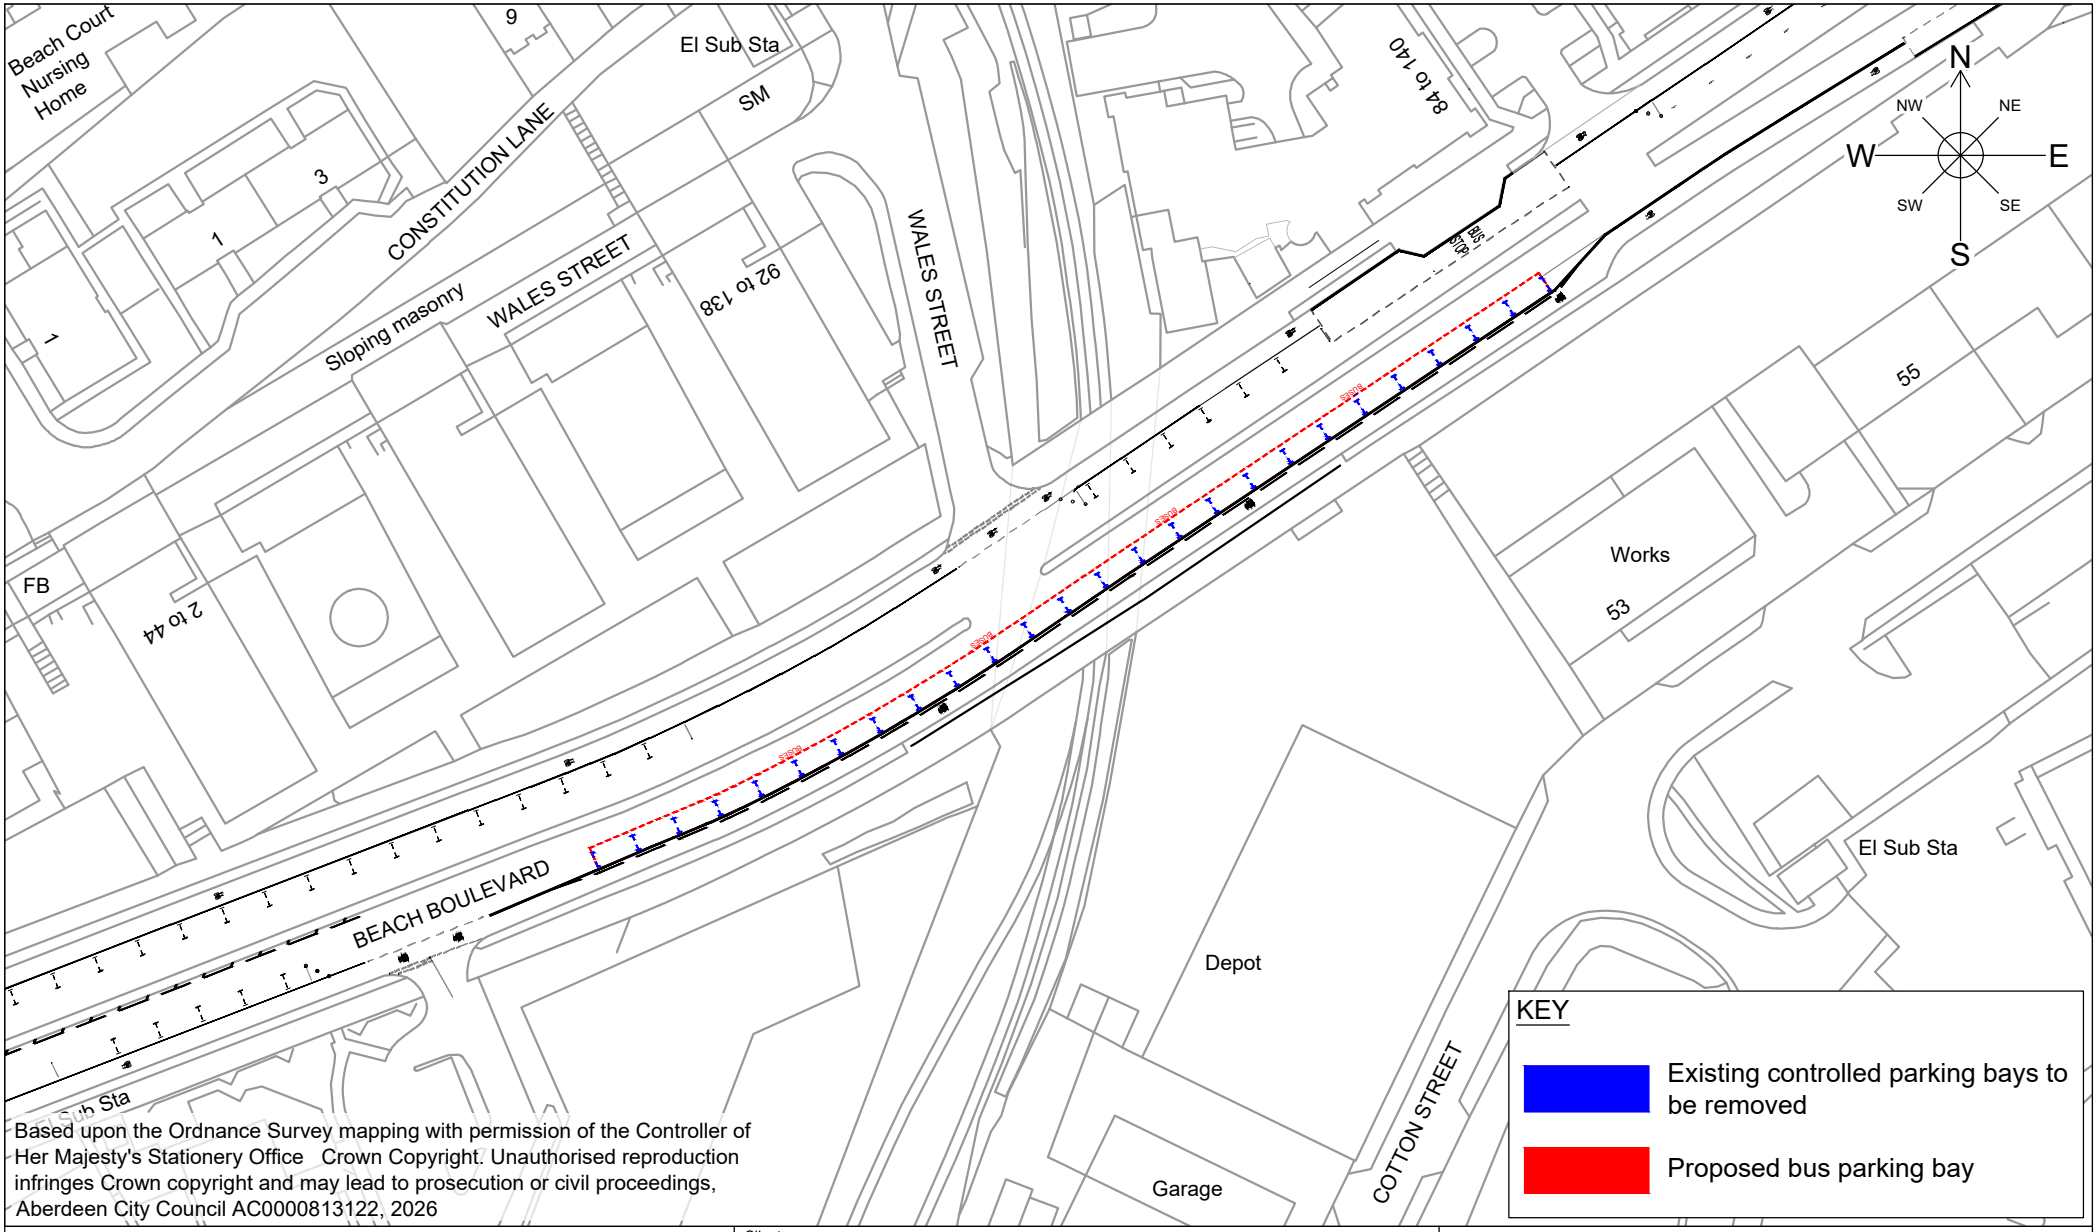



Based upon the Ordnance Survey mapping with permission of the Controller of Her Majesty's Stationery Office Crown Copyright. Unauthorised reproduction infringes Crown copyright and may lead to prosecution or civil proceedings, Aberdeen City Council AC0000813122, 2026

ABERDEEN CITY COUNCIL

Operations and Protective Services
Traffic Management and Road Safety

Business Hub 4, Ground Floor North, Marischal College
Broad Street, Aberdeen AB10 1AB
General Enquiries Telephone: 01224 522305

Client: ABERDEEN CITY COUNCIL

Project: Traffic Management Proposals Q2-26

Description: For consultation

| Originator | Checked | Approved | Date | Scale | Project Number | Sheet size |
|---|---|---|---|---|---|---|
| KW | GM | VR | 21/05/26 | 1:1000 | | A4 |

Drawing Title: The Aberdeen City Council (Beach Boulevard, Aberdeen) Bus Only Parking Bay Order 202_

| Drawing Number | Sheet No. | Revision |
|---|---|---|
| | 1/1 | 1 |