
NOTES:

1. ALL DIMENSIONS ARE IN METRES UNLESS OTHERWISE STATED.
2. THE DRAWING CONTAINS COLURED LINES / INFORMATION THAT MAY NOT BE CLEAR IF REPRODUCED IN BLACK & WHITE.

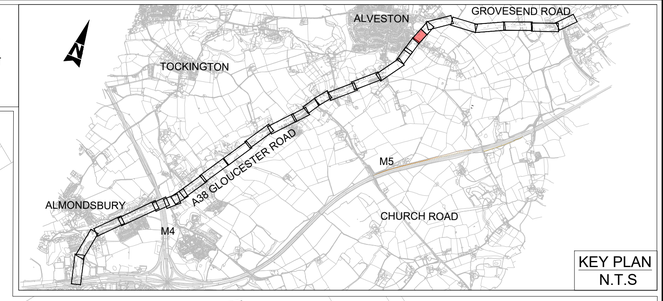

KEY PLAN
N.T.S

MAINTENANCE BAY

THORNBURY ROAD

BARNWELL PLACE

BERKELEY VALE MOTORS HYUNDAI

PARALLEL CROSSING

PEDESTRAIN GUARDRAIL

FOR CONTINUATION SEE DRAWING NO. WECA_SGC-ATK-HGN-A38_PH7-DR-CH-000104

FOR CONTINUATION SEE DRAWING NO. WECA_SGC-ATK-HGN-A38_PH7-DR-CH-000106

A38 GLOUCESTER ROAD

26 / 000105

NORTH BOUND LANE 3.20m

RIGHT TURN LANE 3.20m

SOUTH BOUND LANE 3.20m


TOUCAN CROSSING

SHARED USE PATH 3.0m

KEY:

- CARRIAGEWAY
- FOOTWAY
- CYCLE TRACK
- SHARED USE PATH
- ISLAND
- RAISED TABLE
- VERGE / LANDSCAPING
- EARTHWORKS
- MAINTENANCE LAY-BY
- TRAMLINE AND LADDER PAVING
- BLISTER TACTILE PAVING (CONTROLLED CROSSING - RED COLOUR)
- BLISTER TACTILE PAVING (UNCONTROLLED CROSSING - BUFF COLOUR)
- SIGNAL POLE
- ROAD MARKING
- BUS SHELTER

- PEDESTRIAN GUARDRAIL
- DWARF WALL
- LIMIT OF WORKS

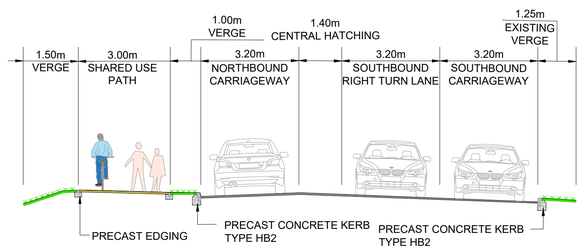

26 / 000105 TYPICAL CROSS SECTION DETAILS
NTS

SPEED LIMIT 40mph

FOR CONSTRUCTION

Scale 1:250
5m 0m 5m 10m 15m

DRAWING NO:- A38_PH7-DR-CH-000105
SCALE : 1:250
REVISION NO. C01

Funded by UK Government

SCHEME DRAWING
ALVESTON HILL JUNCTION (SHEET 2 OF 3)
A38 PHASE 7