
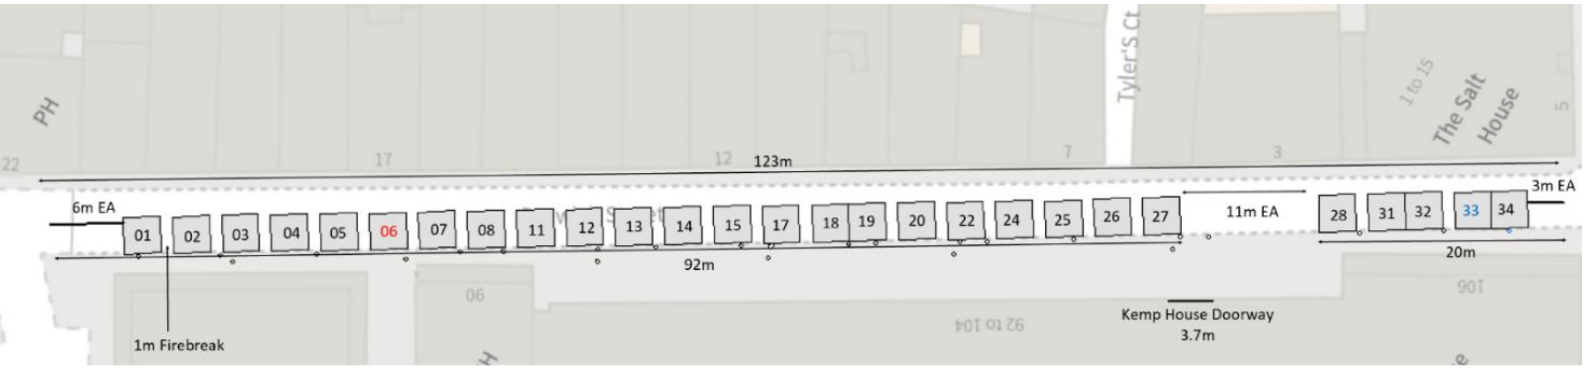


Option 1 achieves the following:

- Licensing of 27 pitches, increasing the on-street offer from 26 by rendering 33 (blue) available to trade.
- Minimises stall relocation by best reflecting the state of play and current trader locations – after the implementation of safety restrictions – on street.

Option 1 raises the below concerns:

- Limits pitch 06 (red) access to power. Please note that the trader currently uses electricity and 5m trailing cabling.

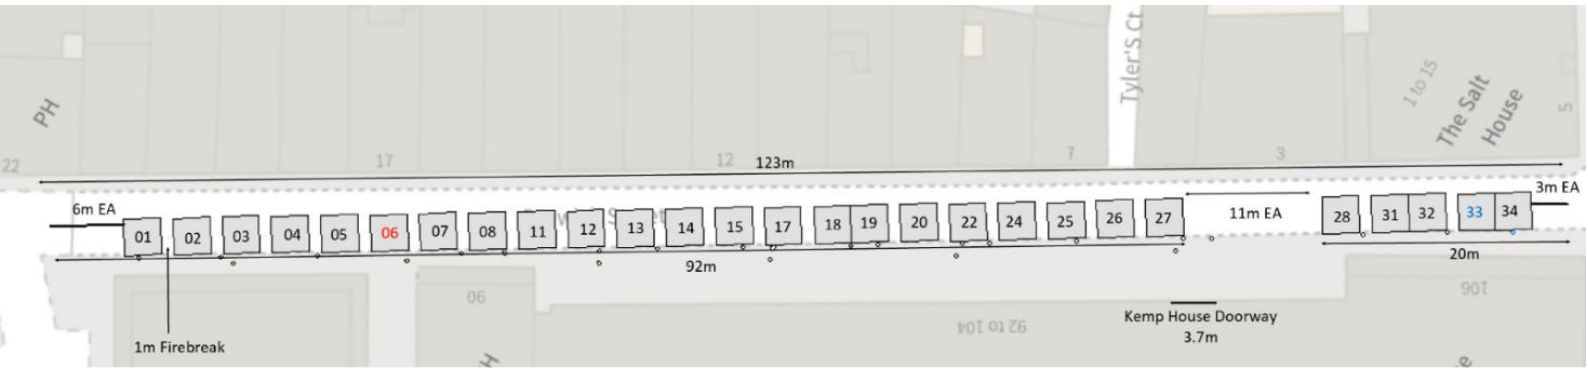


Option 2 achieves the following:

- An increase of 2 pitches to 28 by including pitches marked as UT and 33 on the plan. Pitch marked UT would be advertised with no access to electricity, promoting non-food applications.
- Minimises stall relocation by best reflecting the state of play and current trader locations – after the implementation of safety restrictions – on street.

Option 2 raises the below concerns:

- Limits pitch 06 (red) access to power. Please note that the trader currently uses electricity and 5m trailing cabling

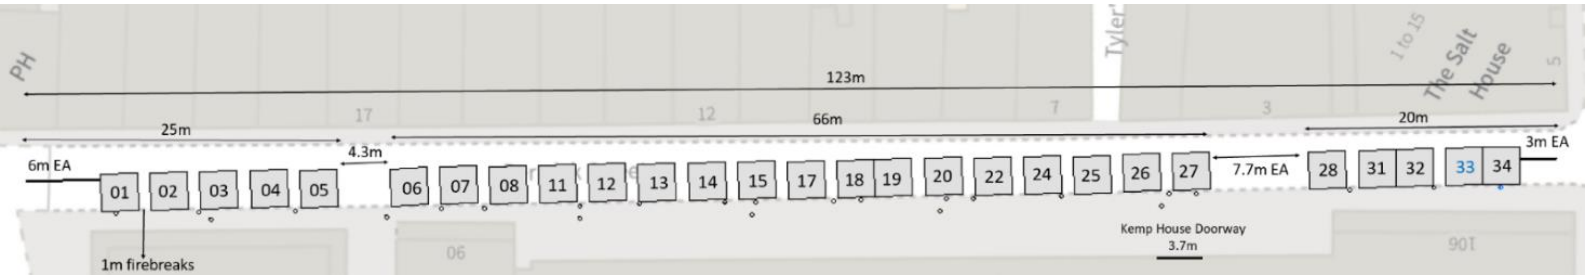

Option 3 achieves the following:

- Licensing of 27 pitches, increasing the on-street offer by rendering 33 (blue) available to trade.
- Ensured all pitches have equal access to electricity and reduces trailing wires on-street by implementing a 4.3 m gap before pitch 06.

Option 3 raises the below concerns:

- Relocates some pitches approximately 4m from current trading position.
- Leaves adequate fire safety access but encroaches on Kemp House doorway. Please note that the emergency area is for the access of firefighting appliances as opposed to an evacuation route.