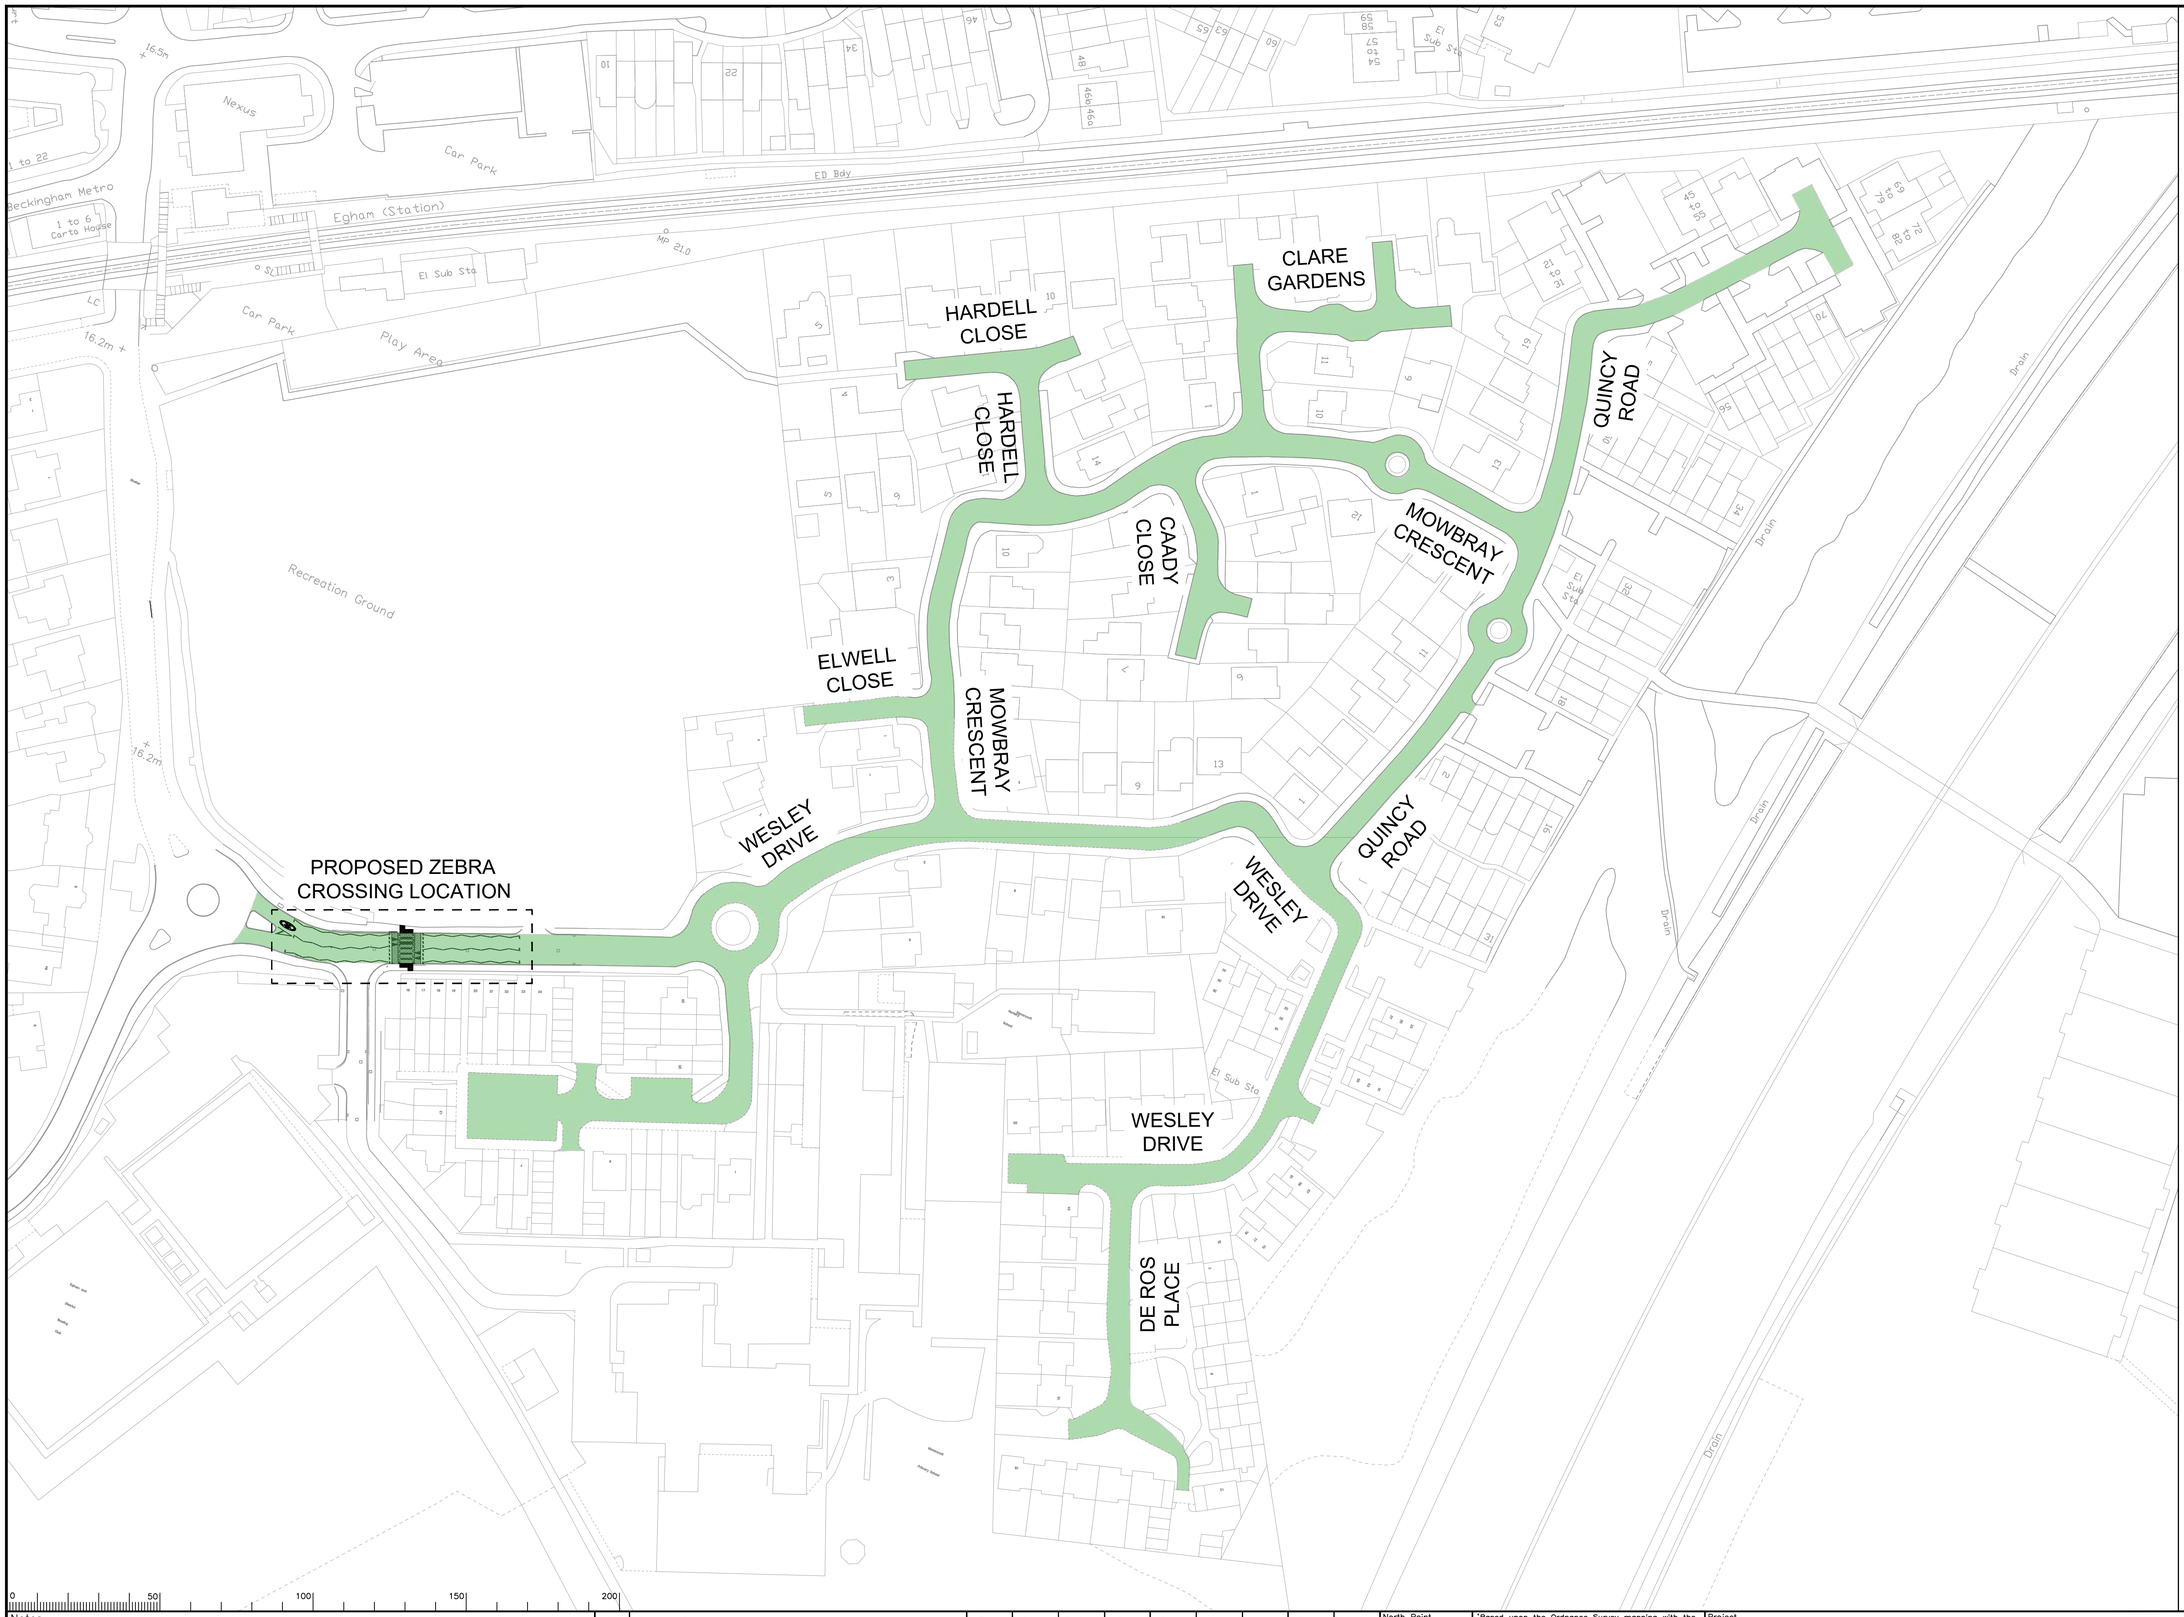


Notes

Rev.	Description	Drwn	Sig.	Date	Chkd	Sig.	Date	Appr	Sig.	Date

File Name: I:\EAI\PC all\Resource Pool\Projects\NW Runnymede\PC1382 Wesley Drive, Manorcrofts Road Egham\6. Drawings\Current\PC1382-Wesley Drive-General Arrangement.dwg

North Point

"Based upon the Ordnance Survey mapping with the permission of the Controller of Her Majesty's Stationery Office © Crown copyright. Unauthorised reproduction infringes Crown copyright and may lead to prosecution or civil proceedings." Surrey County Council LA 076872 2002.

Drawn by MB	Sig. MB	Date 03.01.25
Checked by originator AP	Sig. AP	Date 03.01.25
Approved by	Sig.	Date

Project: WESLEY DRIVE AND MANORCROFTS ROAD

Drawing: TRO PLAN

SHEET 1 OF 1

SURREY COUNTY COUNCIL Highways & Transport

Project No.	PC1382
Contract Sheet No.	
Drawing No.	PC1382-05
Rev.	-
Classification	CONSULTATION

A1