
NOTES:

1. DO NOT SCALE FROM THIS DRAWING.
2. ALL DIMENSIONS ARE IN METRES UNLESS OTHERWISE STATED.

KEY:


- CARRIAGEWAY
- FOOTWAY
- CYCLE TRACK
- SHARED USE PATH
- ISLAND
- VERGE / LANDSCAPING
- EARTHWORKS
- MAINTENANCE LAY-BY
- TRAMLINE AND LADDER PAVING
- CORDUROY PAVING
- BLISTER TACTILE PAVING (CONTROLLED CROSSING - RED COLOUR)
- BLISTER TACTILE PAVING (UNCONTROLLED CROSSING - BUFF COLOUR)
- SIGNAL POLE
- BUS SHELTER
- ROAD MARKING
- PROPOSED TREES
- LIMIT OF WORKS

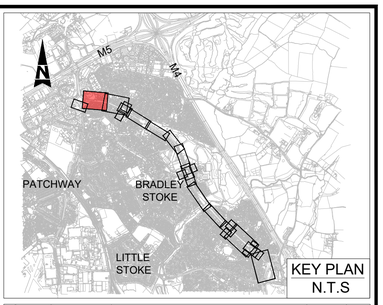

KEY PLAN N.T.S

DOUBLE TREE
TOOLSTATION
LININGWELL HEALTH CLUB
ASH RIDGE ROAD
WOODLANDS LANE
AZTEC WEST ROUNDABOUT
GRANGE CL
ORCHARD GATE
YOUR STAY
OAKTREE CRES
BRADLEY STOKE WAY

NEW BUS SHELTER
WESTBOUND BUS LANE 3.25m
WESTBOUND LANE 3m
WESTBOUND LANE 3m
EASTBOUND LANE 3.3m
EASTBOUND LANE 3m
EASTBOUND BUS LANE 3.5m
40mph LIMIT FROM CH. 50m TO CH. 400m
SOUTHBOUND LANE 3.0m
SOUTHBOUND LANE 3.2m
EASTBOUND LANE 4.0m
FOR CONTINUATION SEE DRAWING NO WECA_SGC-ATK-HGN-BSW_PH2-DR-CH-000104
SEPARATOR 0.5m (MIN.)
SHARED USE PATH 3.1m
PUFFIN CROSSING
FOOTWAY 2.0m
SEPARATOR 0.5m
2-WAY CYCLE TRACK 2.50m
WESTBOUND BUS LANE 3.25m
WESTBOUND LANE 3.0m
WESTBOUND LANE 3.0m
FOR CONTINUATION SEE DRAWING NO WECA_SGC-ATK-HGN-BSW_PH1-DR-CH-000102
FOOTWAY 2.0m
2-WAY CYCLE TRACK 3.0m

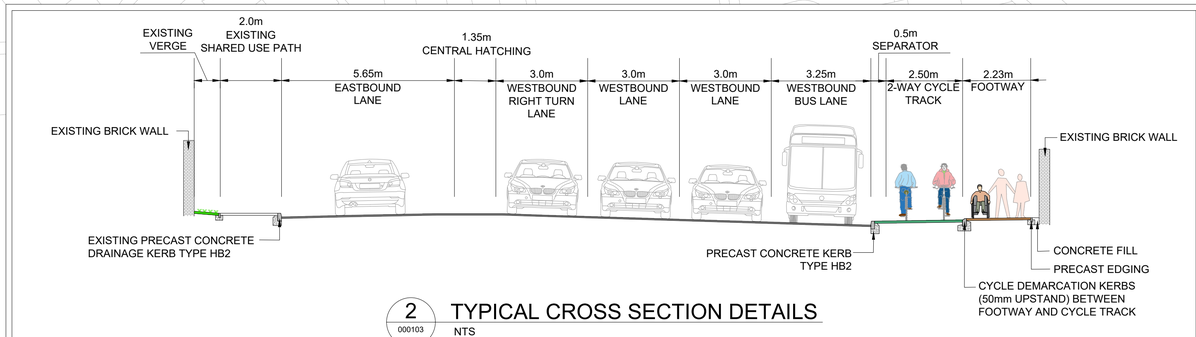

2 / 000103 TYPICAL CROSS SECTION DETAILS
NTS

SPEED LIMIT
40mph from Ch. 50 to Ch. 400
30mph from Ch. 400 to Ch. 500

FOR CONSTRUCTION

Scale 1:500
10m 0m 10m 20m 30m

DRAWING NO:- BSW_PH2-DR-CH-000103
SCALE : 1:500
REVISION NO. C01

Funded by UK Government

SCHEME DRAWING
WOODLANDS LANE TO PATCHWAY BROOK (SHEET 1 OF 2)
BSW PHASE 2