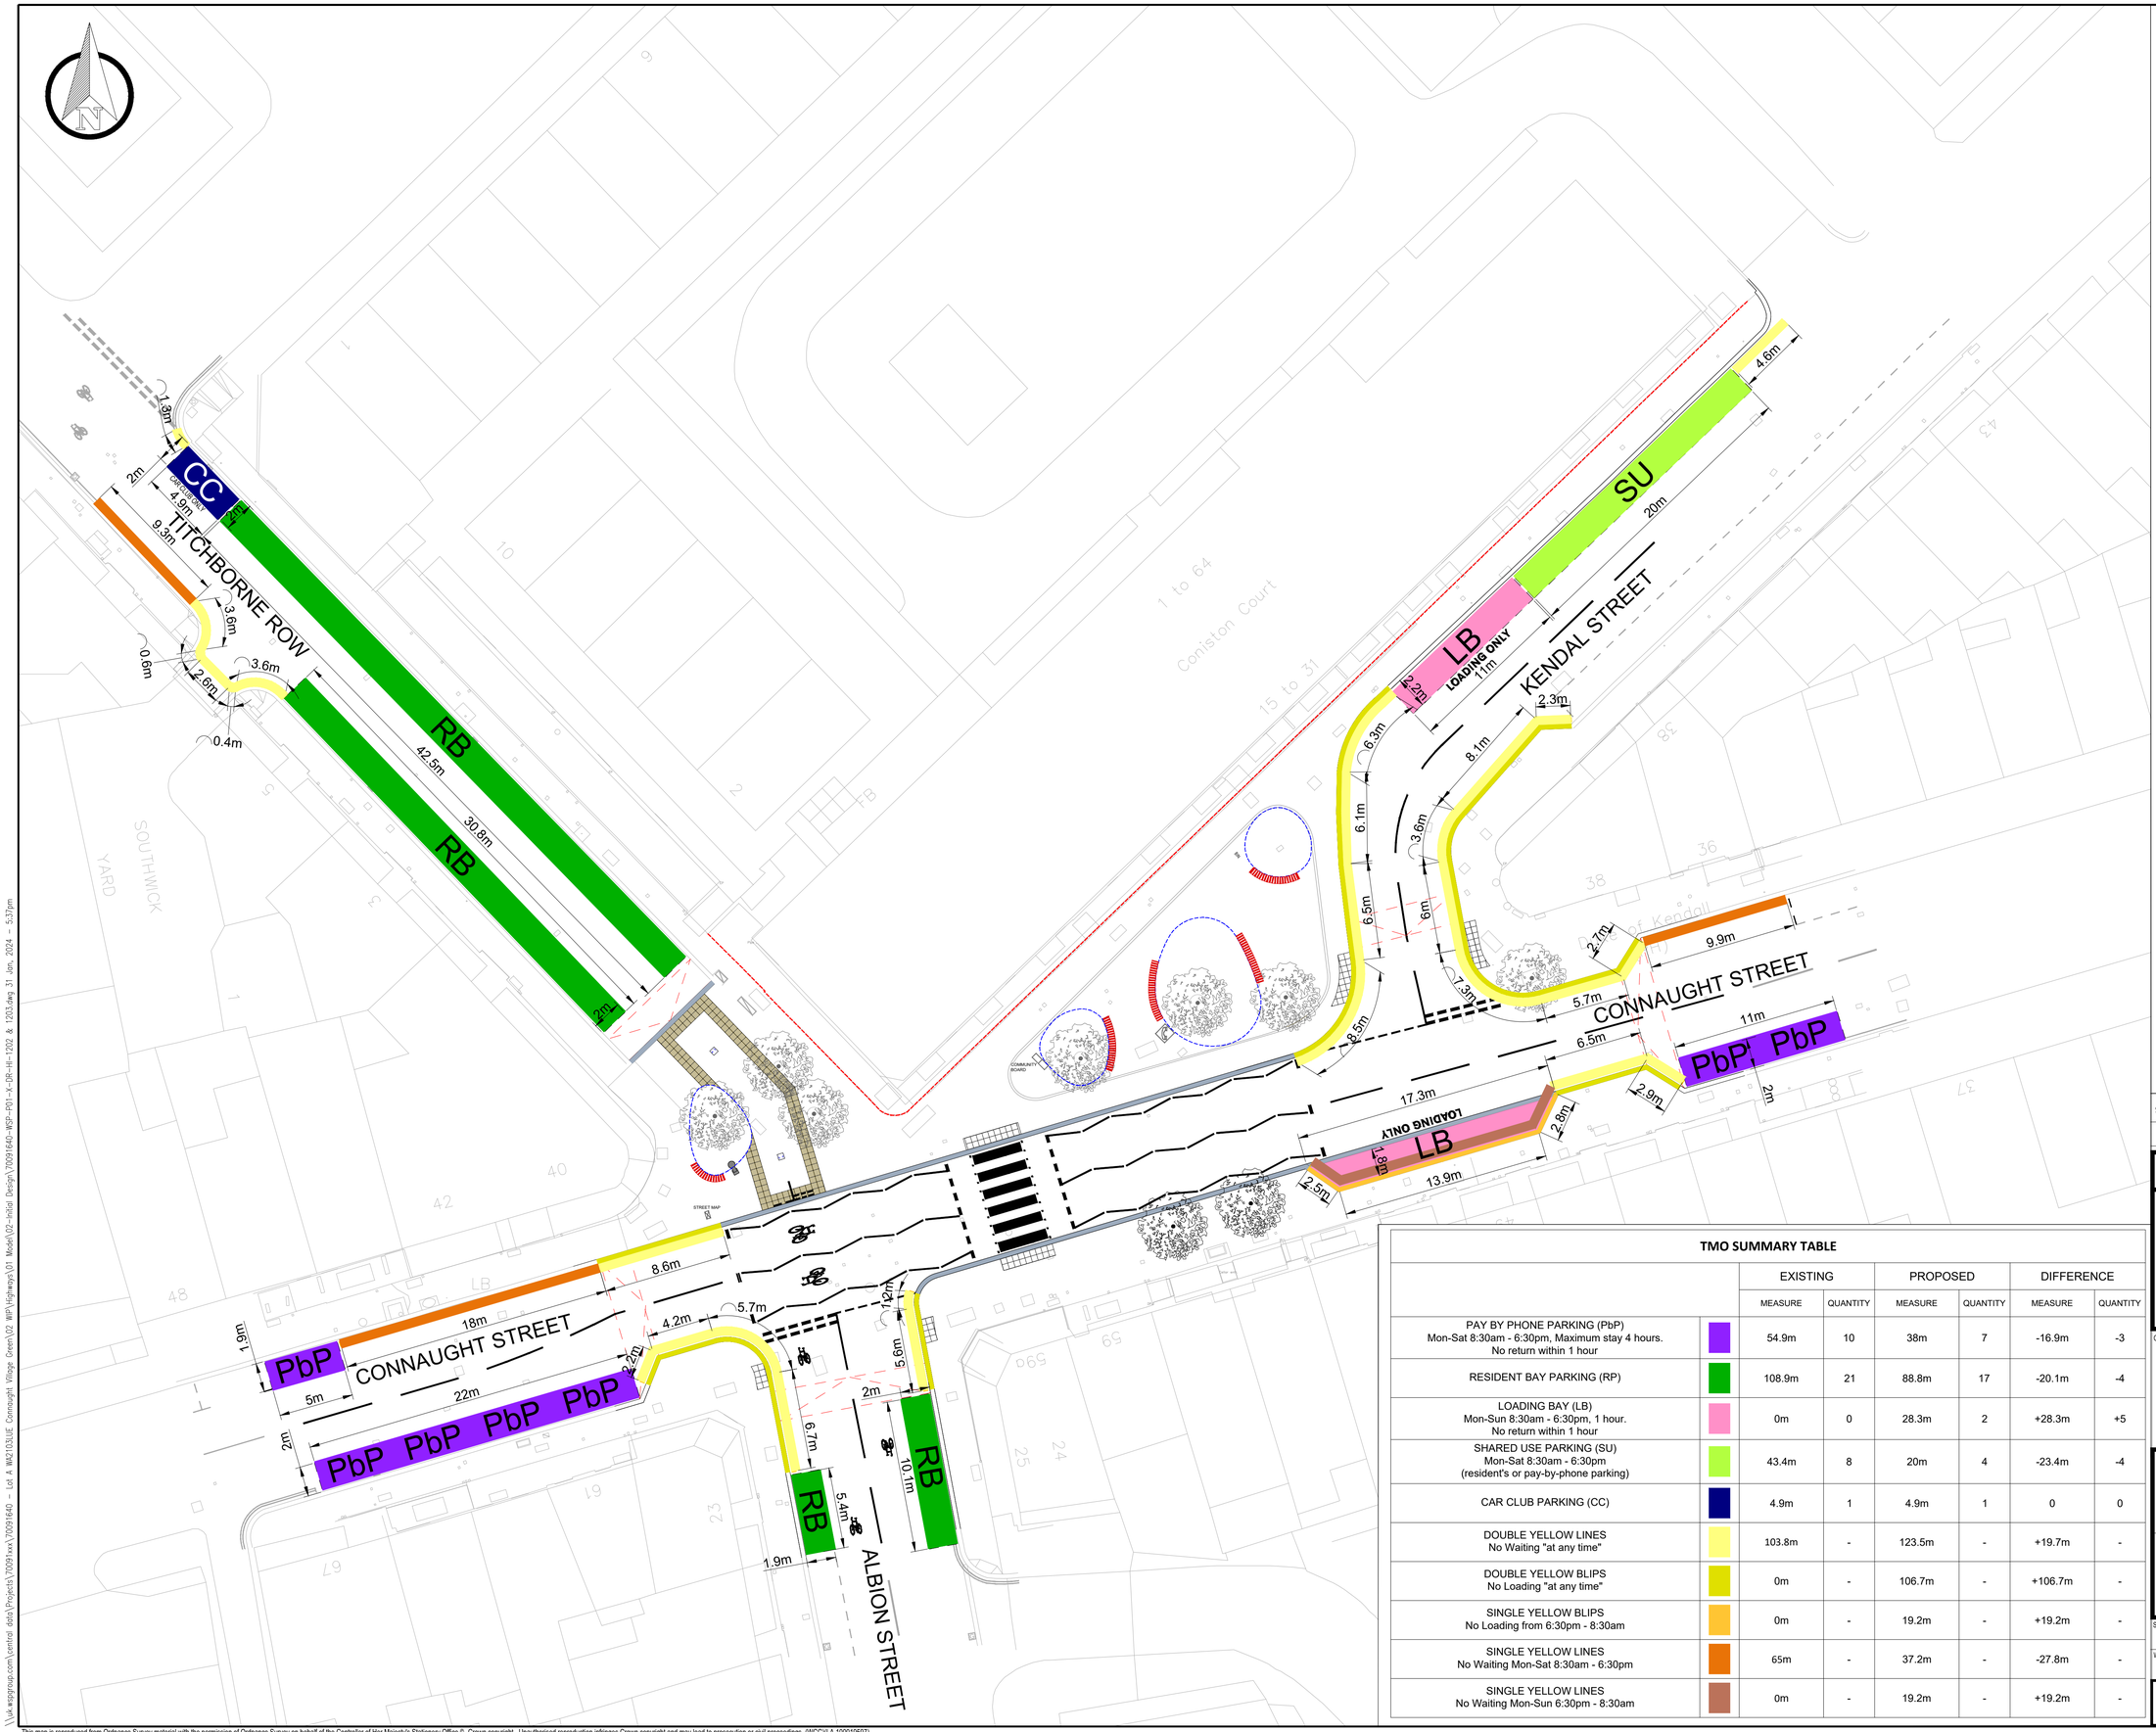


KEY

PbP	PAY BY PHONE PARKING Mon-Sat 8:30am - 6:30pm, Maximum stay 4 hours. No return within 1 hour
RP	RESIDENT BAY PARKING
LB	LOADING BAY Mon-Sun 8:30am - 6:30pm,1 hour. No return within 1 hour
SU	SHARED USE PARKING (SU) Mon-Sat 8:30am - 6:30pm (resident's and pay-by-phone parking)
CC	CAR CLUB PARKING (CC)
	DOUBLE YELLOW LINES No Waiting "at any time"
	DOUBLE YELLOW BLIPS No Loading "at any time"
	SINGLE YELLOW BLIPS No Loading From 6:30pm - 8:30am
	SINGLE YELLOW LINES No Waiting Mon-Sat 8:30am - 6:30pm
	SINGLE YELLOW LINES No Waiting Mon-Sun 6:30pm - 8:30am

TMO SUMMARY TABLE

		EXISTING		PROPOSED		DIFFERENCE	
		MEASURE	QUANTITY	MEASURE	QUANTITY	MEASURE	QUANTITY
PAY BY PHONE PARKING (PbP) Mon-Sat 8:30am - 6:30pm, Maximum stay 4 hours. No return within 1 hour		54.9m	10	38m	7	-16.9m	-3
RESIDENT BAY PARKING (RP)		108.9m	21	88.8m	17	-20.1m	-4
LOADING BAY (LB) Mon-Sun 8:30am - 6:30pm, 1 hour. No return within 1 hour		0m	0	28.3m	2	+28.3m	+5
SHARED USE PARKING (SU) Mon-Sat 8:30am - 6:30pm (resident's or pay-by-phone parking)		43.4m	8	20m	4	-23.4m	-4
CAR CLUB PARKING (CC)		4.9m	1	4.9m	1	0	0
DOUBLE YELLOW LINES No Waiting "at any time"		103.8m	-	123.5m	-	+19.7m	-
DOUBLE YELLOW BLIPS No Loading "at any time"		0m	-	106.7m	-	+106.7m	-
SINGLE YELLOW BLIPS No Loading from 6:30pm - 8:30am		0m	-	19.2m	-	+19.2m	-
SINGLE YELLOW LINES No Waiting Mon-Sat 8:30am - 6:30pm		65m	-	37.2m	-	-27.8m	-
SINGLE YELLOW LINES No Waiting Mon-Sun 6:30pm - 8:30am		0m	-	19.2m	-	+19.2m	-

REV	DATE	BY	DESCRIPTION	CHK	APD
S2-P1	31.01.2024	VG	FIRST ISSUE	JCH	JAH

DRAWING STATUS: INITIAL DESIGN

CONWAY great people : great work
wsp
25 Mandela Way, London, SE1 5SZ
www.fmconway.co.uk www.wsp.com

CLIENT: City of Westminster

PROJECT: CONNAUGHT VILLAGE GREEN
PUBLIC REALM IMPOVEMENT

TITLE: TRAFFIC MANAGEMENT ORDER
PROPOSED LAYOUT


SCALE @ A1	DATE	DESIGN/DRAWN	CHECKED	APPROVED	SHEET
1:200	31.01.2024	VG	JCH	JAH	A1

WSP PROJECT NO.	FMC PROJECT No.	WCC PROJECT NO.
70091640	WWESA2969	CWD13366

DRAWING No.: 70091640-WSP-P01-X-DR-HI-1203 REV.: S2-P01

This map is reproduced from Ordnance Survey material with the permission of Ordnance Survey on behalf of the Controller of Her Majesty's Stationery Office © Crown copyright. Unauthorised reproduction infringes Crown copyright and may lead to prosecution or civil proceedings. (WCC)(LA 100019597)

\\uk.wspgroup.com\central data\Projects\70091xxx\70091640 - Lot 4 WK21CSLUE Connaught Village Green\02 WIP\Highways\01 Model\02-Initial Design\70091640-WSP-P01-X-DR-HI-1202 & 1203.dwg 31 Jan, 2024 - 5:37pm

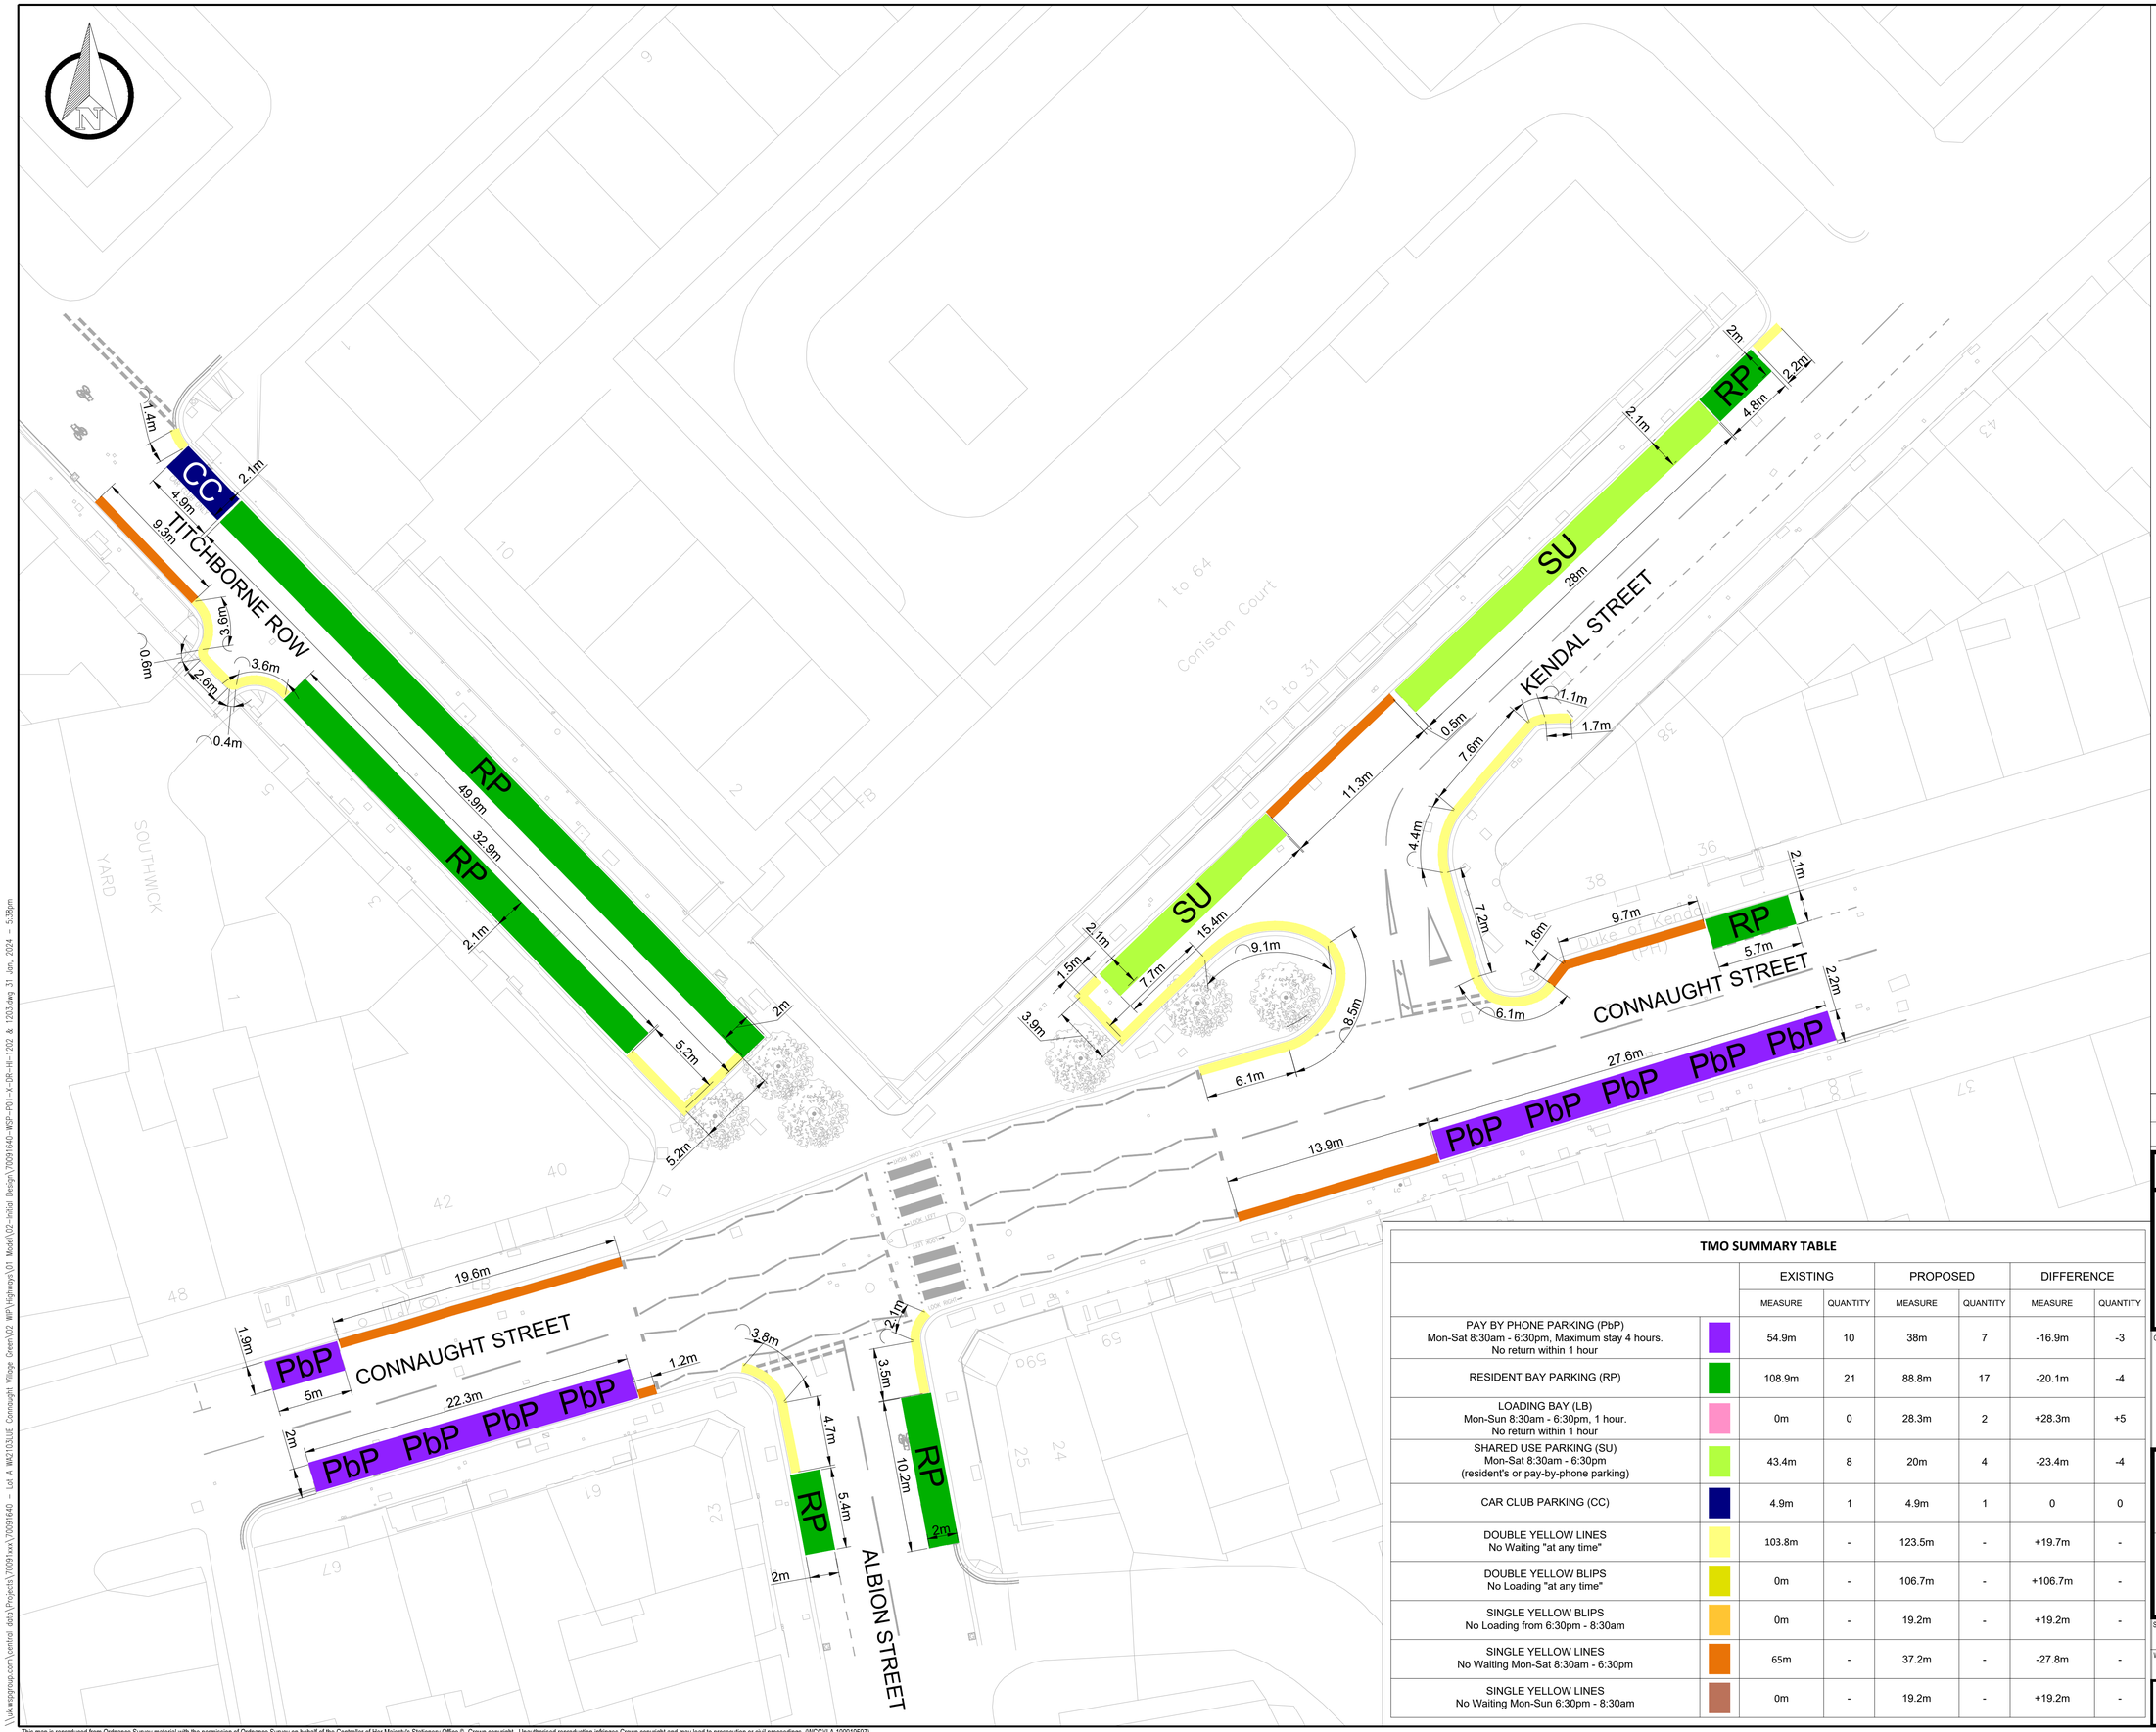

KEY

PbP	PAY BY PHONE PARKING Mon-Sat 8:30am - 6:30pm, Maximum stay 4 hours. No return within 1 hour
RP	RESIDENT BAY PARKING
SU	SHARED USE PARKING (SU) Mon-Sat 8:30am - 6:30pm (resident's and pay-by-phone parking)
CC	CAR CLUB PARKING (CC)
	DOUBLE YELLOW LINES No Waiting "at any time"
	SINGLE YELLOW LINES No Waiting Mon-Sat 8:30am - 6.30pm

TMO SUMMARY TABLE

		EXISTING		PROPOSED		DIFFERENCE	
		MEASURE	QUANTITY	MEASURE	QUANTITY	MEASURE	QUANTITY
PAY BY PHONE PARKING (PbP) Mon-Sat 8:30am - 6:30pm, Maximum stay 4 hours. No return within 1 hour		54.9m	10	38m	7	-16.9m	-3
RESIDENT BAY PARKING (RP)		108.9m	21	88.8m	17	-20.1m	-4
LOADING BAY (LB) Mon-Sun 8:30am - 6:30pm, 1 hour. No return within 1 hour		0m	0	28.3m	2	+28.3m	+5
SHARED USE PARKING (SU) Mon-Sat 8:30am - 6:30pm (resident's or pay-by-phone parking)		43.4m	8	20m	4	-23.4m	-4
CAR CLUB PARKING (CC)		4.9m	1	4.9m	1	0	0
DOUBLE YELLOW LINES No Waiting "at any time"		103.8m	-	123.5m	-	+19.7m	-
DOUBLE YELLOW BLIPS No Loading "at any time"		0m	-	106.7m	-	+106.7m	-
SINGLE YELLOW BLIPS No Loading from 6:30pm - 8:30am		0m	-	19.2m	-	+19.2m	-
SINGLE YELLOW LINES No Waiting Mon-Sat 8:30am - 6:30pm		65m	-	37.2m	-	-27.8m	-
SINGLE YELLOW LINES No Waiting Mon-Sun 6:30pm - 8:30am		0m	-	19.2m	-	+19.2m	-

REV	DATE	BY	DESCRIPTION	CHK	APD
S2~P1	31.01.2024	VG	FIRST ISSUE	JCH	JAH

DRAWING STATUS: INITIAL DESIGN

CONWAY great people : great work
wsp
25 Mandela Way, London, SE1 5SZ
www.fmconway.co.uk www.wsp.com

CLIENT: City of Westminster

PROJECT: CONNAUGHT VILLAGE GREEN
PUBLIC REALM IMPOVEMENT

TITLE: TRAFFIC MANAGEMENT ORDER
EXISTING LAYOUT

SCALE @ A1	DATE	DESIGN/DRAWN	CHECKED	APPROVED	SHEET
1:200	31.01.2024	VG	JCH	JAH	A1

WSP PROJECT NO.	FMC PROJECT No.	WCC PROJECT NO.
70091640	WWESA2969	CWD13366

DRAWING No.: 70091640-WSP-P01-X-DR-HI-1202 REV.: S2-P01

This map is reproduced from Ordnance Survey material with the permission of Ordnance Survey on behalf of the Controller of Her Majesty's Stationery Office © Crown copyright. Unauthorised reproduction infringes Crown copyright and may lead to prosecution or civil proceedings. (WCC)(LA 100019597)

\\uk.wspgroup.com\central data\Projects\70091xxx\70091640 - Lot A WA2103JLE Connaught Village Green\02 WIP\Highways\01 Model\02~Initial Design\70091640-WSP-P01-X-DR-HI-1202 & 1203.dwg 31 Jan, 2024 - 5:38pm