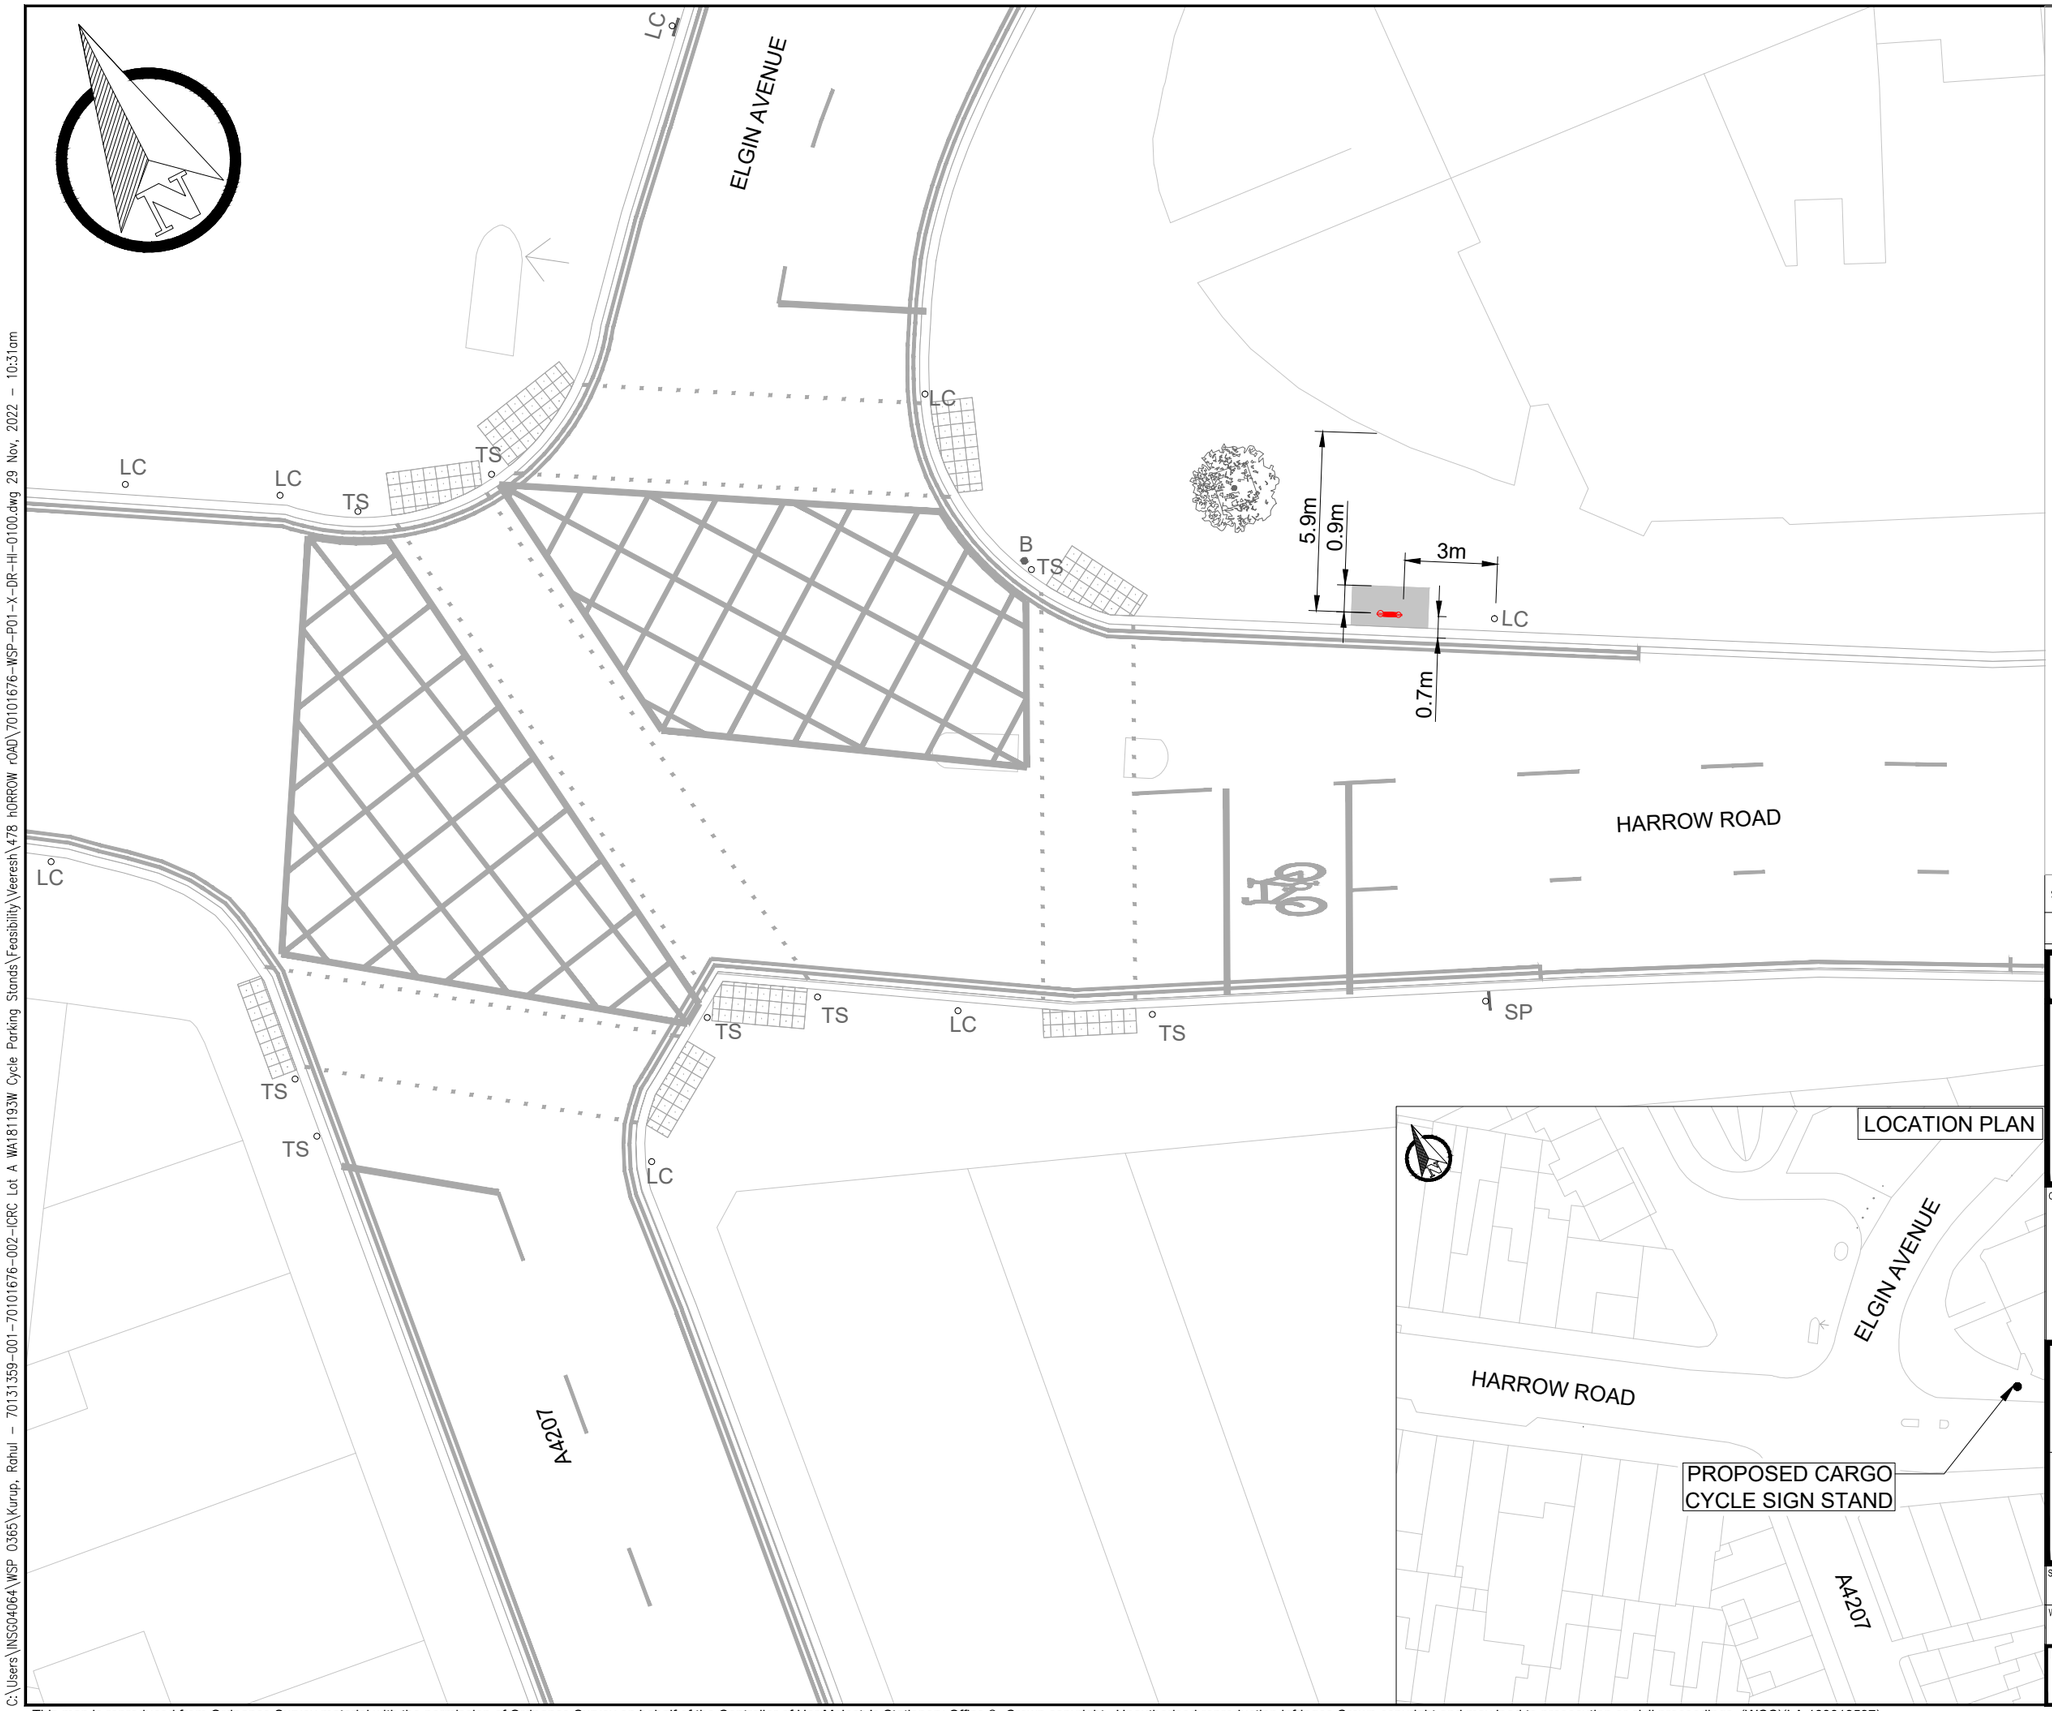


KEY

- EXISTING LINE MARKING
- EXISITING KERB
- LC EXISTING LAMP COLUMN
- SP EXISTING SIGN AND POST
- B EXISTING CANNON BOLLARD
- EXISTING TREE
- TS EXISTING TRAFFIC SIGNAL
- PROPOSED CARGO BIKE SIGN STAND
- PROPOSED CYCLE FOOTPRINT

REV	DATE	BY	DESCRIPTION	CHK	APD
S2-P01	29/11/2022	VM	INITIAL ISSUE	PV	DVR

DRAWING STATUS

FEASIBILITY DESIGN

CONWAY great people : great work
wsp
25 Mandela Way, London, SE1 5SZ
www.fmconway.co.uk www.wsp.com

CLIENT

City of Westminster

PROJECT

LOT A WA181193W Cycle Parking Stands

TITLE

478 HARROW ROAD
GENERAL ARRANGEMENT

LOCATION PLAN

SCALE @ A3	DATE	DESIGN/DRAWN	CHECKED	APPROVED	SHEET
1:200	29/11/2022	VM	PV	DVR	A3

WSP PROJECT NO.	FMC PROJECT No.	WCC PROJECT NO.
70101676	WA2209MCP	C.WD13413

DRAWING No.	REV.
70101676-WSP-P01-X-DR-HI-0100-03	S2-P01

C:\Users\INSGO4064\WSP 0365\Kurup, Rahul - 70131359-001-70101676-002-ICRC Lot A WA181193W Cycle Parking Stands\Feasibility\Veeresh\478 HARROW ROAD\70101676-WSP-P01-X-DR-HI-0100.dwg 29 Nov, 2022 - 10:31am

This map is reproduced from Ordnance Survey material with the permission of Ordnance Survey on behalf of the Controller of Her Majesty's Stationery Office © Crown copyright. Unauthorised reproduction infringes Crown copyright and may lead to prosecution or civil proceedings. (WCC)(LA 100019597)