
This drawing and its contents remain the © Copyright of Aberdeen City Council

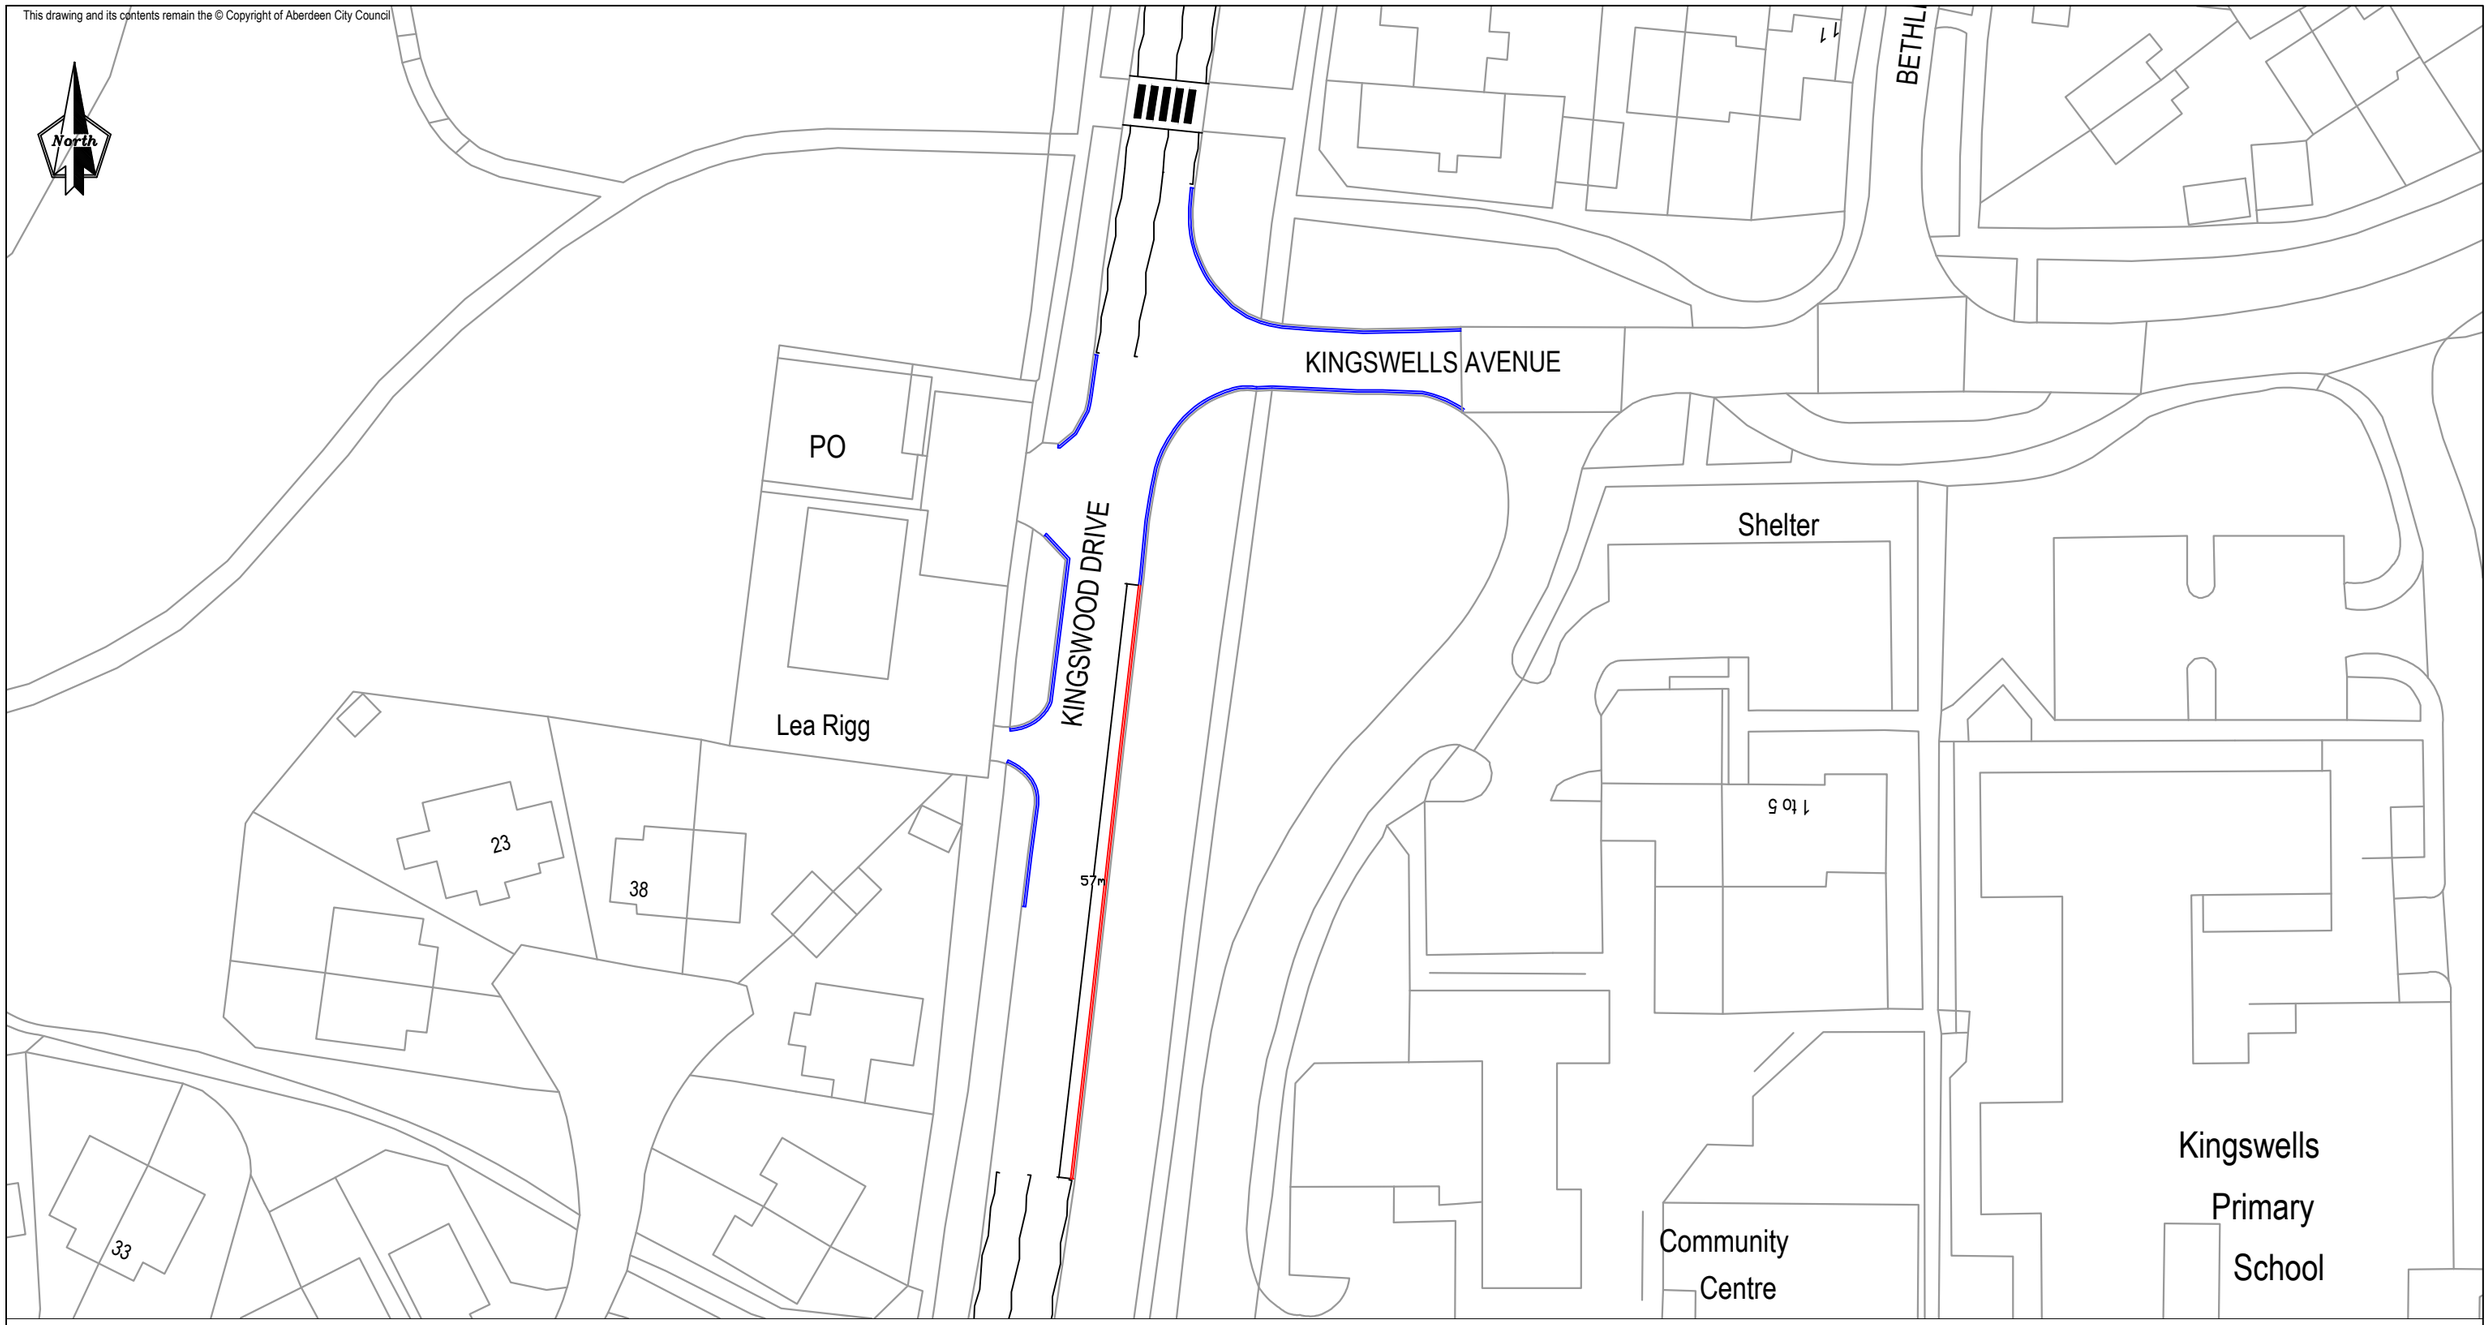


The mapping is reproduced from Ordnance Survey material with the permission of Ordnance Survey on behalf of the Controller of Her Majesty's Stationery Office © Crown copyright. Unauthorised reproduction infringes © Crown copyright and may lead to prosecution or civil proceedings. Aberdeen City Council 100023401 (2025)

**KEY**

EXISTING DOUBLE YELLOW LINES

PROPOSED DOUBLE YELLOW LINES

| Rev | Date | Details | Orig | Chk'd | App'd |
|---|---|---|---|---|---|
| 0 | xx/xx/25 | ISSUED FOR ..... | XX | XX | XX |

Client: ABERDEEN CITY COUNCIL

Project: TM-TRO 25_28

ABERDEEN CITY COUNCIL

City Regeneration and Environment

Traffic Management and Road Safety

Business Hub 4, Ground Floor North, Marischal College,
Broad Street, Aberdeen AB10 1AB
General Enquiries Telephone: 01224 069516

Drawing Title: KINGSWOOD DRIVE
EXTENSION OF PROHIBITION OF
WAITING RESTRICTIONS

| Originator | Checked | Approved | Date | Project No | Scale | Size |
|---|---|---|---|---|---|---|
| KAB | VR | | 24.02.25 | | NTS | A3 |

| Drawing No. | SHT No. | Revision |
|---|---|---|
| TM-TRO 25_28 | | 0 |