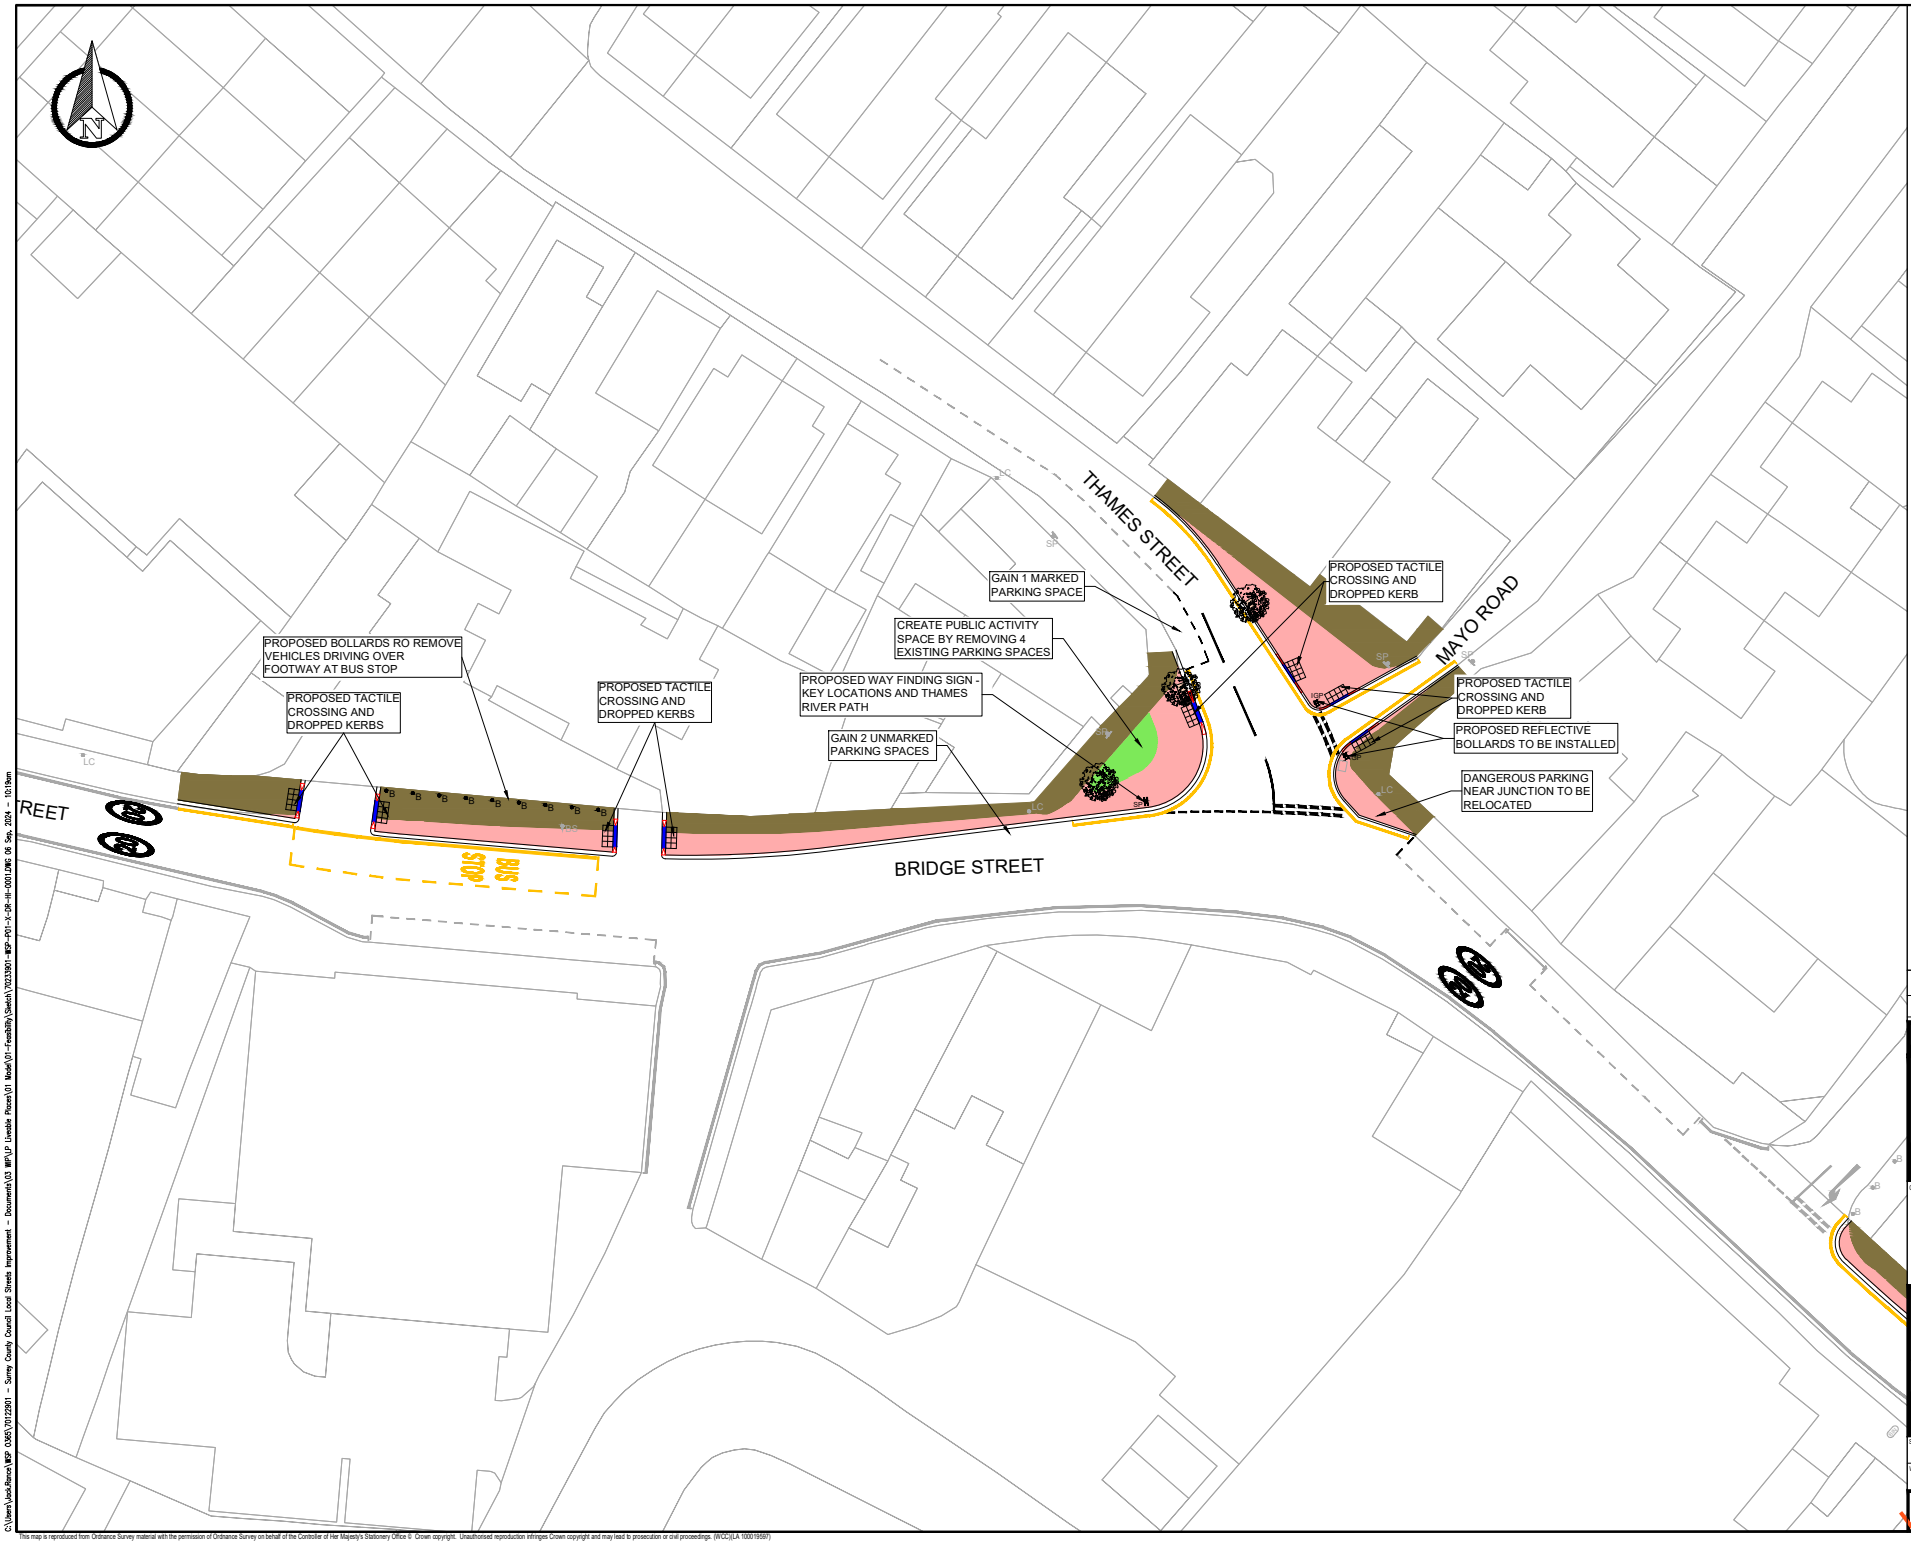


REV	DATE	BY	DESCRIPTION	CHK	APD
P01	26.06.2024	ED	INITIAL ISSUE	JR	JAH

DRAWING STATUS: CONSULTATION

wsp

70 Chancery Lane, London, WC2A 1AF
www.wsp.com

CLIENT: SURREY COUNTY COUNCIL

PROJECT: SURREY COUNTRY COUNCIL
LOCAL STREETS IMPROVEMENT

TITLE: CONSULTATION DRAWING
SHEET 1 OF 12

SCALE @ A1	DATE	DESIGN/DRAWN	CHECKED	APPROVED	SHEET
1:200	26.06.2024	ED			A1

WSP PROJECT NO: WSP NO WWESAXXXX XXXXXX

DRAWING NO: 70233901-WSP-P01-X-DR-HI-0001 REV: S1-P01

UNCONTROLLED

This map is reproduced from Ordnance Survey material with the permission of Ordnance Survey on behalf of the Controller of Her Majesty's Stationery Office © Crown copyright. Unauthorised reproduction infringes Crown copyright and may lead to prosecution or civil proceedings. (WCC)(LA 100019597)

C:\Users\JackRance\WSP 03857\70123901 - Surrey County Council Local Streets Improvement - Documents\03 WIP\LP Livestor Pieces\01 Model\01 - Feasibility\Sketch\70233901-WSP-P01-X-DR-HI-0001.DWG 06 Sep, 2024 - 10:19am