
NOTES:


1. ALL DIMENSIONS ARE IN METRES UNLESS OTHERWISE STATED.
2. THIS DRAWING CONTAINS COLOURED LINES / INFORMATION THAT MAY NOT BE CLEAR IF REPRODUCED IN BLACK & WHITE.


KEY:

- CARRIAGEWAY
- FOOTWAY
- CYCLE TRACK
- SHARED USE PATH
- HARD SURFACE / ISLAND
- RAISED TABLE
- VERGE / LANDSCAPING
- EARTHWORKS
- MAINTENANCE LAY-BY
- TREE PLANTING
- TRAMLINE AND LADDER PAVING
- CORDUROY PAVING
- BLISTER TACTILE PAVING (CONTROLLED CROSSING - RED COLOUR)
- BLISTER TACTILE PAVING (UNCONTROLLED CROSSING - BUFF COLOUR)
- ROAD MARKING
- TRAFFIC SIGNAL POLE
- LIMIT OF WORKS

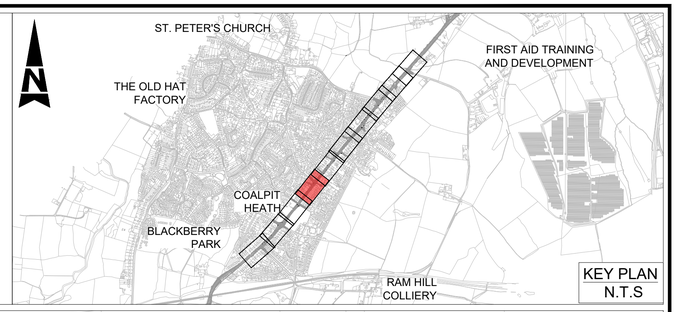


KEY PLAN N.T.S

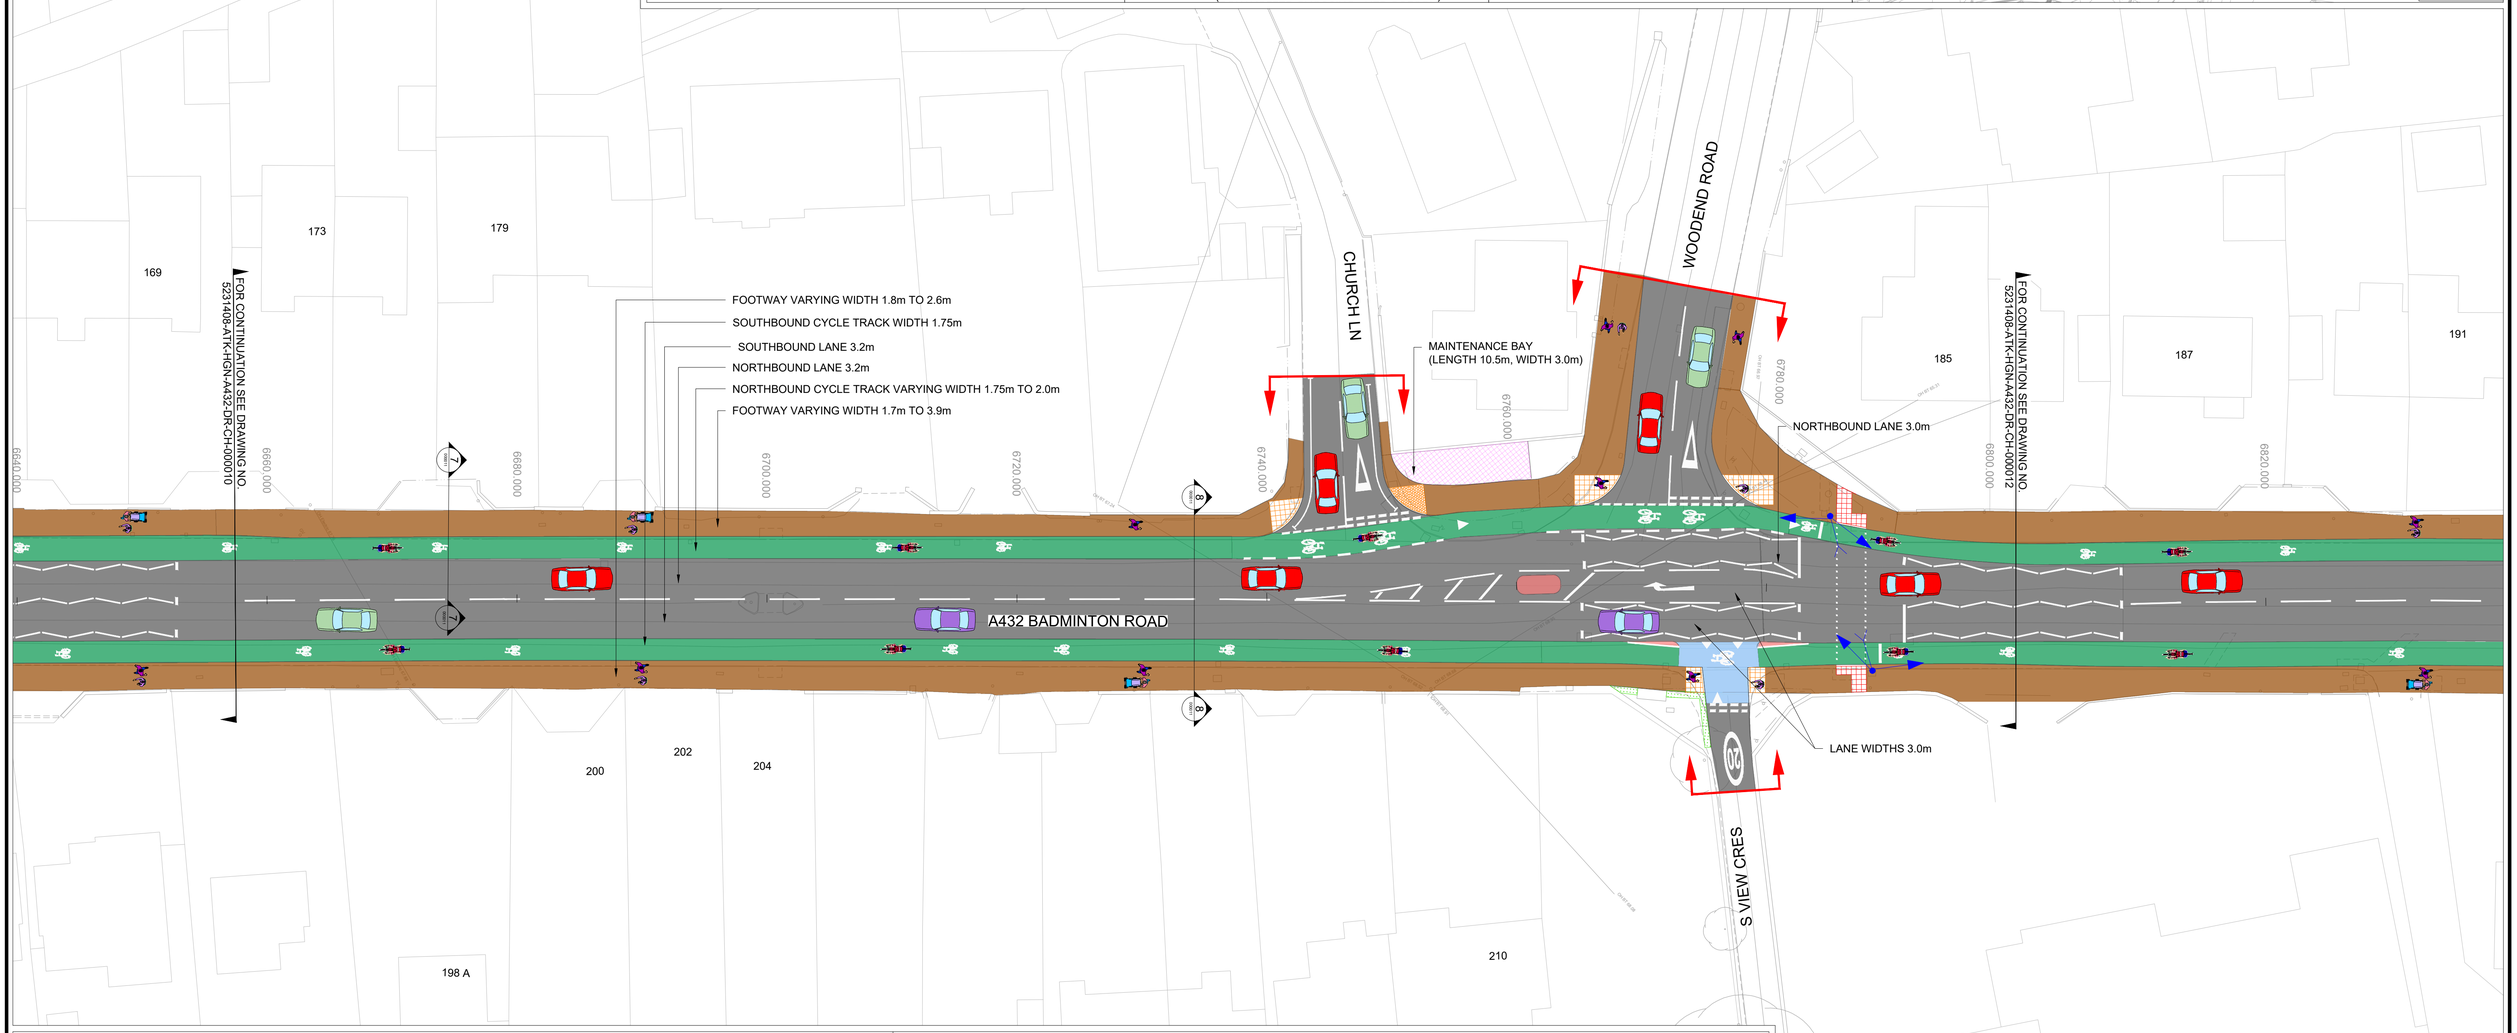

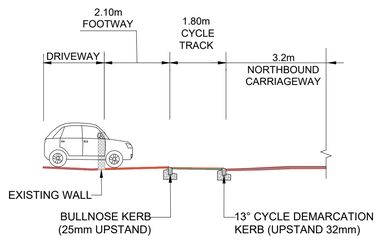

7 000011 TYPICAL CROSS SECTION FOR DRIVEWAY LOCATION
NTS

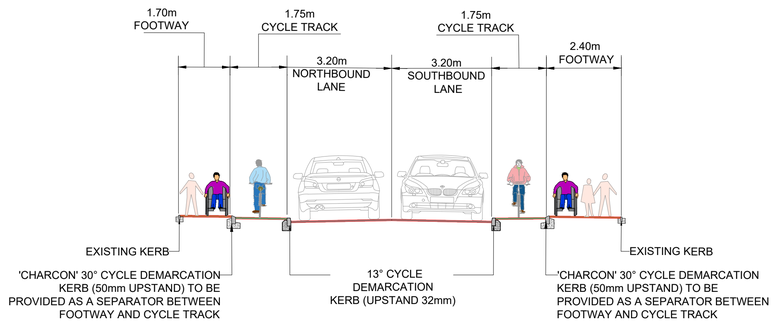

8 000010 TYPICAL CROSS SECTION DETAILS
NTS

FOR CONSTRUCTION

Scale 1:250
5m 0m 5m 10m 15m

SPEED LIMIT 30mph

DRAWING NO:- 5231408-ATK-HGN-A432-DR-CH-000011
SCALE : 1:250
REVISION NO. C01

Funded by UK Government

SCHEME DRAWING
A4174-A432 CYCLE CORRIDOR
SECTION - 6
COALPIT HEATH (SHEET 4 OF 10)