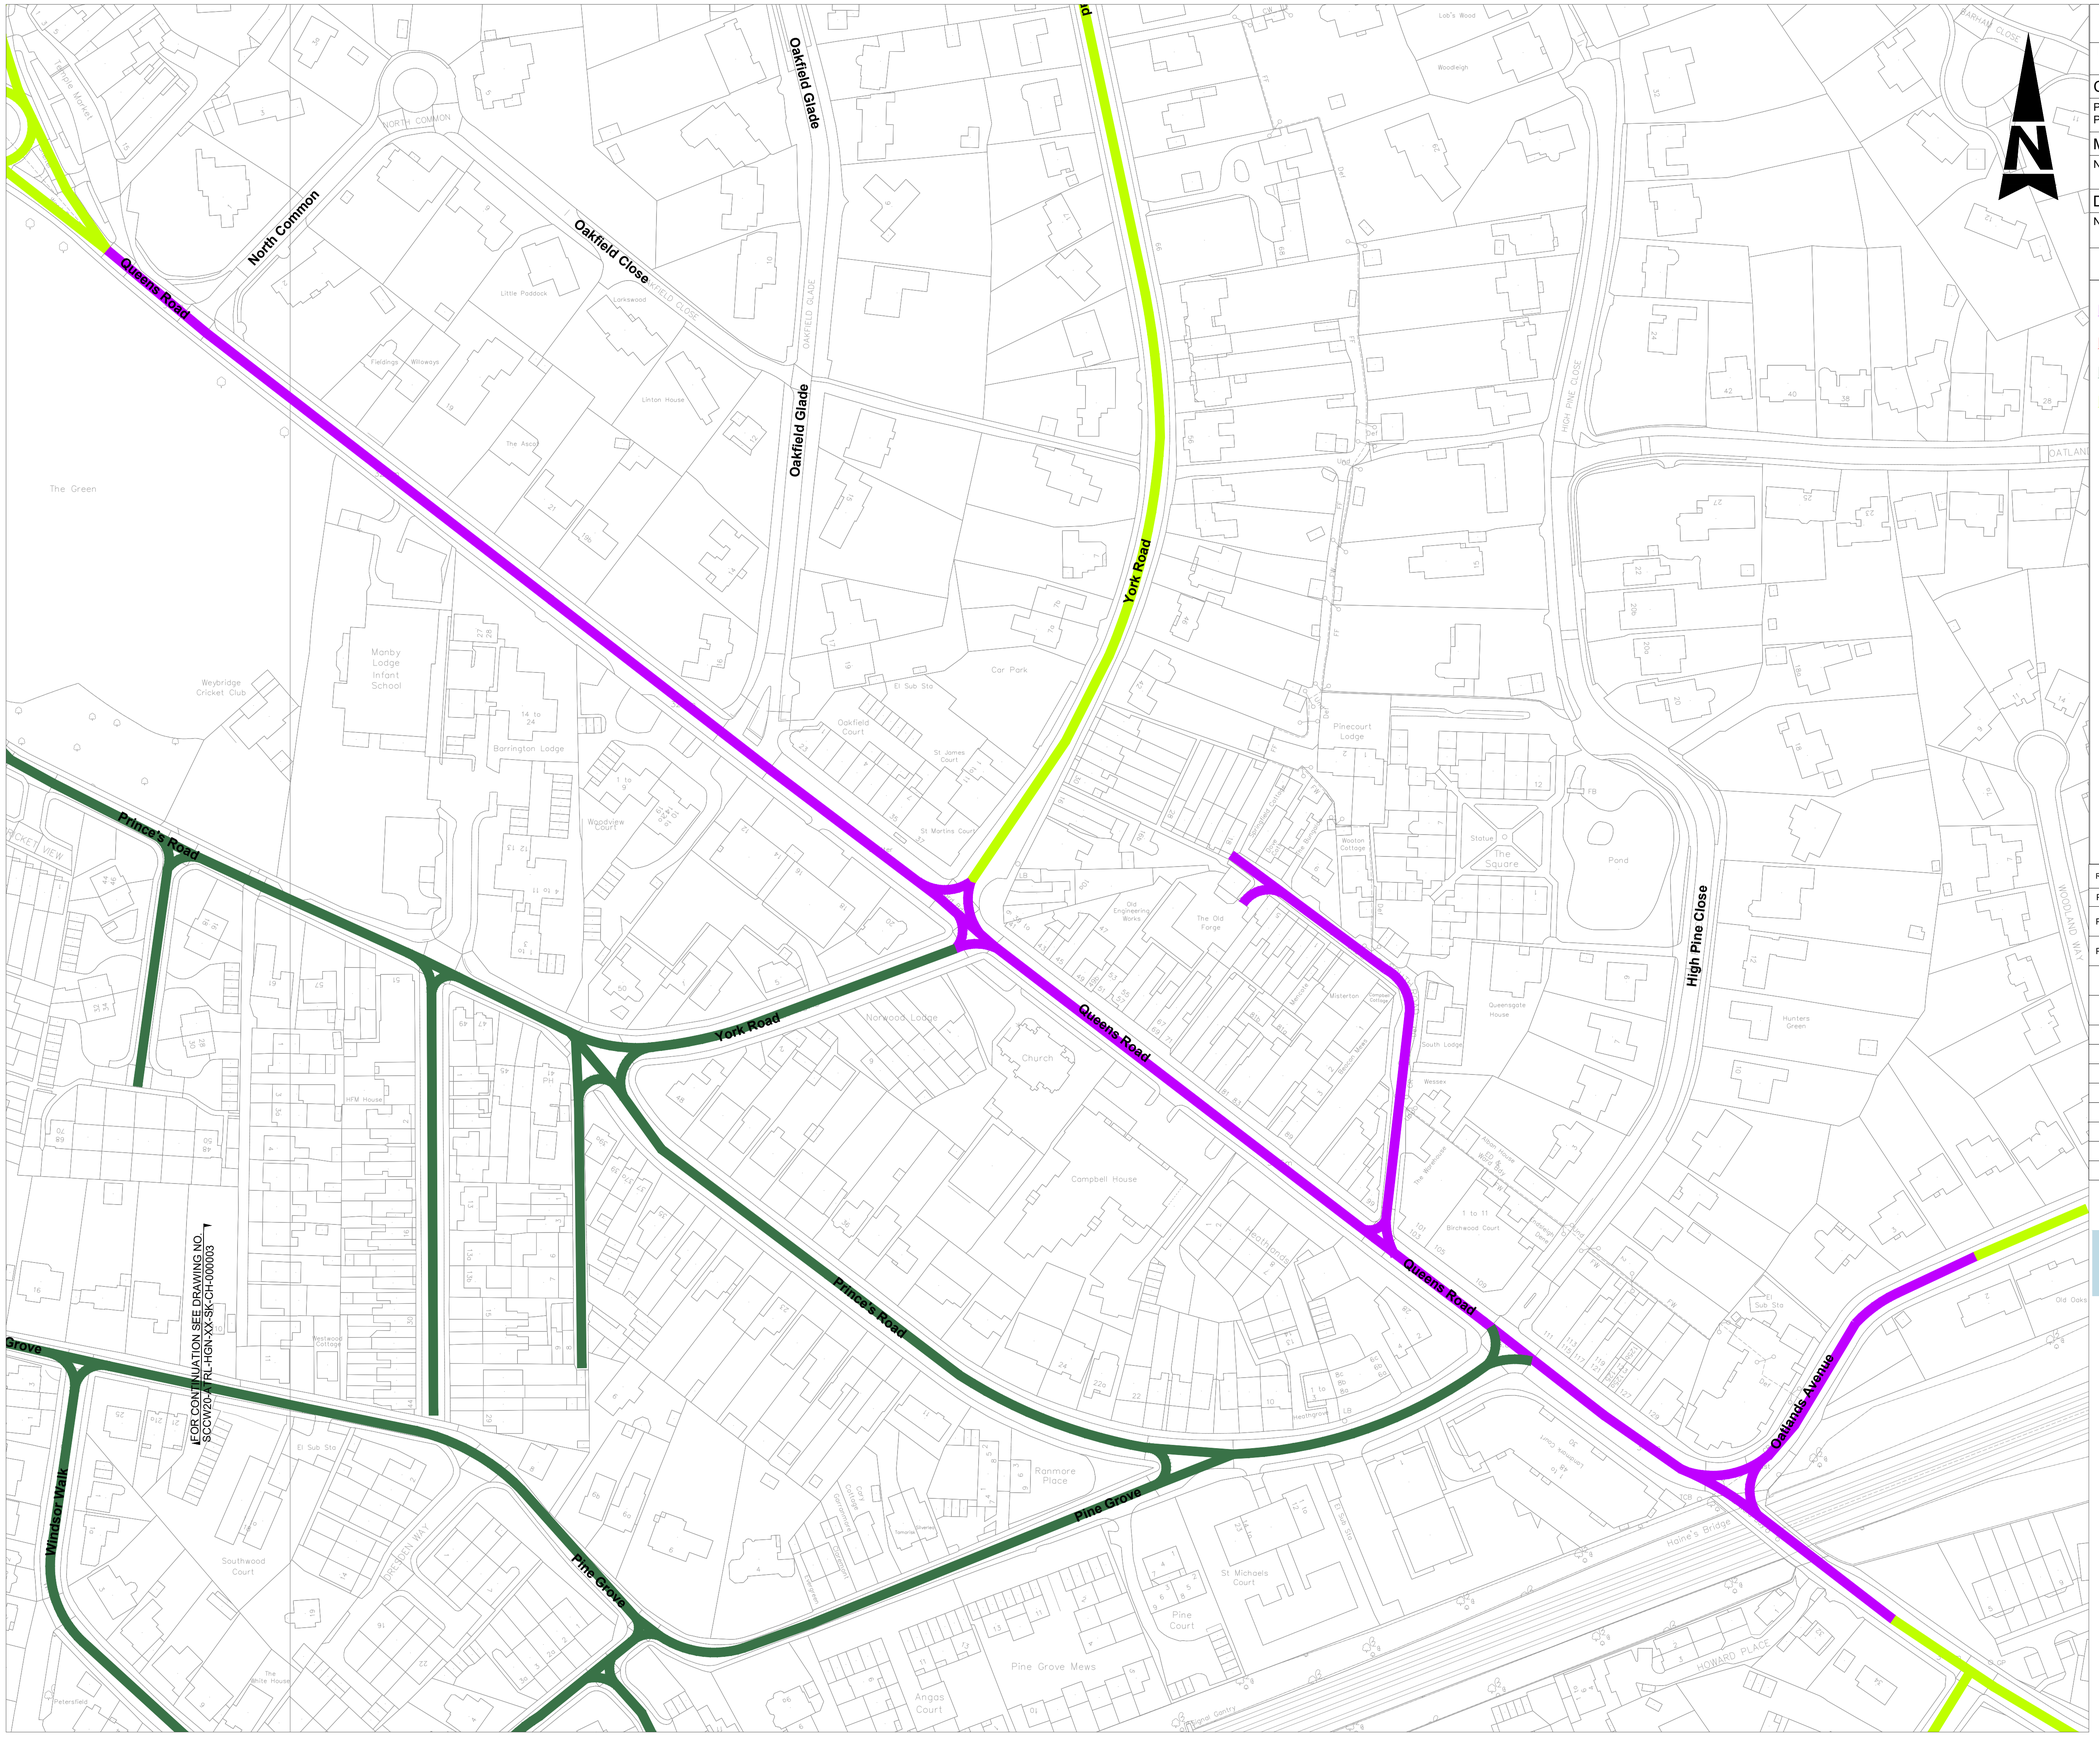

SAFETY, HEALTH AND ENVIRONMENTAL INFORMATION

In addition to the hazards/risks normally associated with the types of work detailed on this drawing, note the following:

CONSTRUCTION

Presence of live traffic & live utilities.
Presence of asbestos and breaking of concrete unknown

MAINTENANCE/CLEANING

NONE

DECOMMISSIONING/DEMOLITION

NONE

It is assumed that all works will be carried out by a competent contractor working, where appropriate, to an approved method statement

- PROPOSED 20mph LIMIT
- EXISTING NORTHERN 20mph ZONE
- EXISTING SOUTHERN 20mph LIMIT
- EXISTING 30mph LIMIT

Rev.	Date	Description	By	Chk'd	App'd
P01	16/01/2026	FOR FIRST ISSUE	AN	VK	AP
P02	29/01/2026	UPDATED AS PER CLIENT'S COMMENTS	AN	VK	AP
P03	01/07/2026	REVISED EXTENTS	MB		

FOR REVIEW/COMMENT S3

AtkinsRéalis

SURREY COUNTY COUNCIL
Surrey Highways & Transport for Surrey

WEYBRIDGE 20mph Scheme

Proposed 20mph Scheme
TRO PLAN
Sheet 2 of 5
Manby Lodge Infant School

1:2000	AN	HT	VK	AP
	29/01/2026	29/01/2026	29/01/2026	29/01/2026

SCCWB20	ATRL	HGN		5209340
XX	SK	CH	000002	P03

Xref .\ATK_A3_LV.dwg