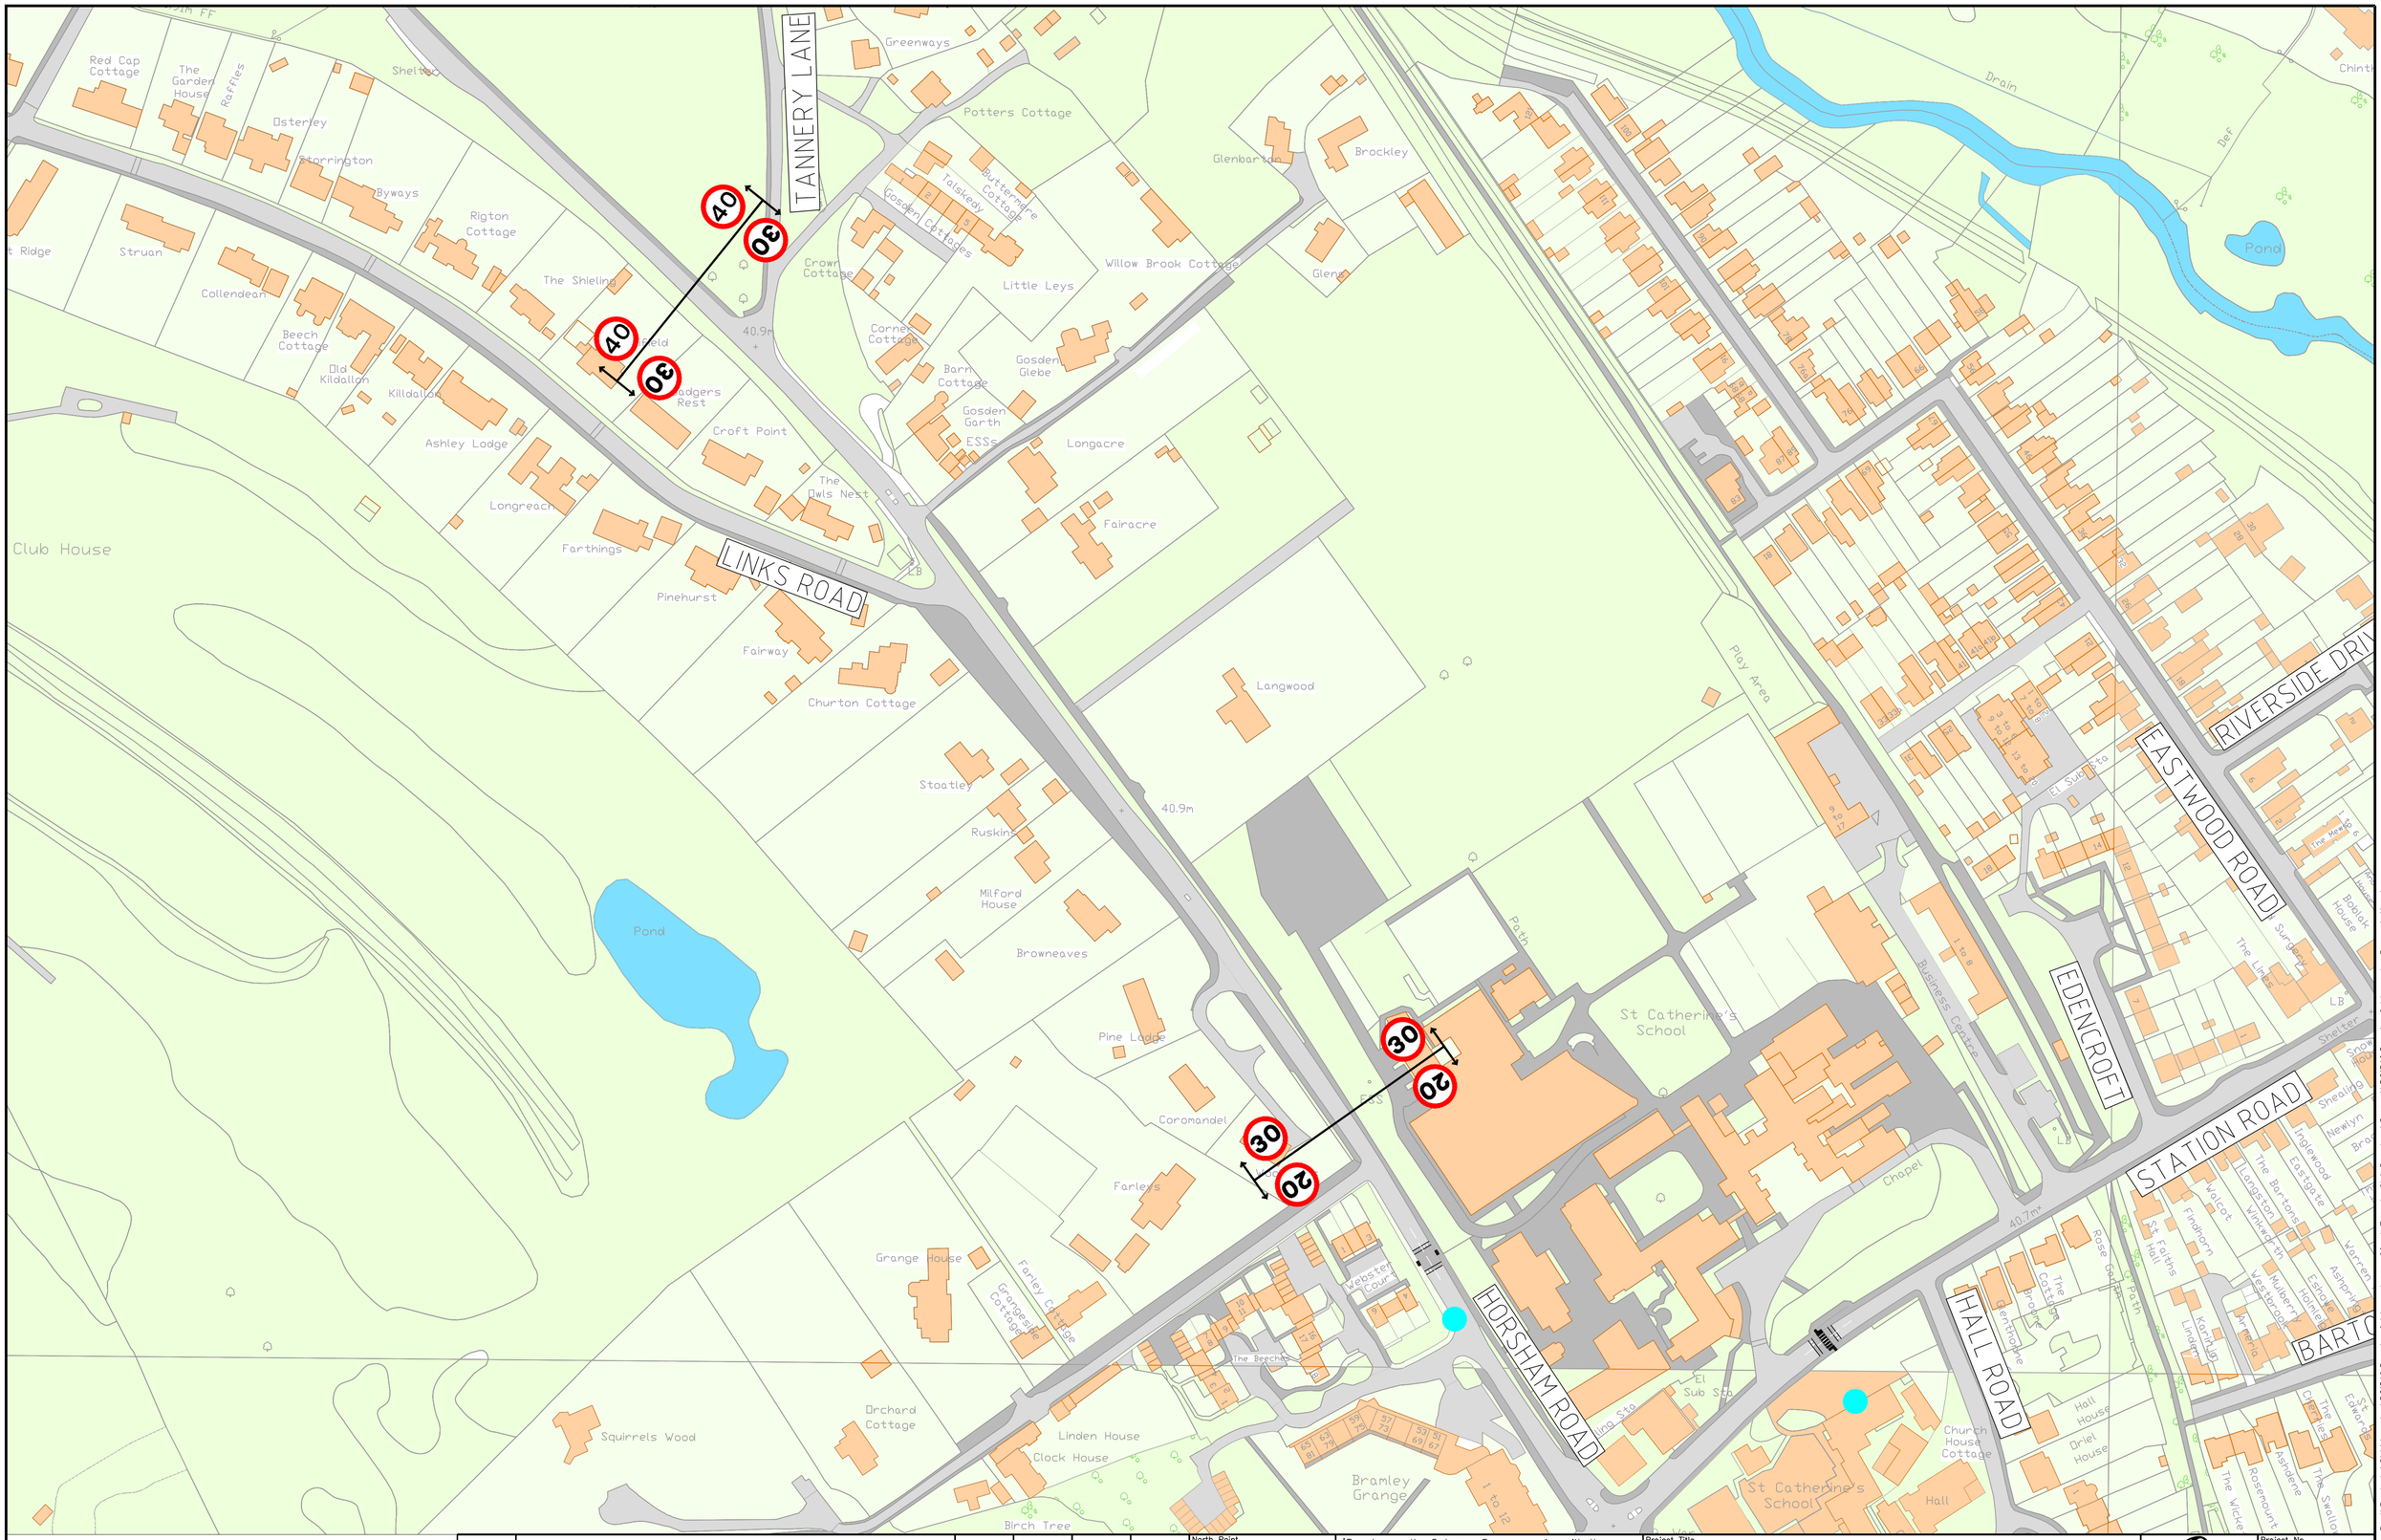

KEY:

- PROPOSED ROAD TABLE LOCATION
- PROPOSED ROAD CUSHION LOCATION

Rev.	Description	Drwn	Chkd	Appr	Date

North Point

'Based upon the Ordnance Survey mapping with the permission of the Controller of Her Majesty's Stationery Office © Crown copyright and database rights 2023 OS 100019613. Unauthorised reproduction infringes Crown copyright and may lead to prosecution or civil proceedings.'

Drawn by.	Checked by.	Approved by.
PG		
Drawn date.	**Checked date.**	**Approved date.**
17/09/2026		

Project Title.
BRAMLEY AND WONERSH AREA
WAVERLEY

Drawing Title.
PROPOSED 20mph ZONE

DRAWING 1 OF 4

SURREY COUNTY COUNCIL

Scale.	Project No.
N.T.S	PC1569
Drawing units.	**Drawing No.**
	PC1569-02
	Revision.
	-
	Classification.
	PRESENTATION

File Name: I:\EA1\PL all\Resource Pool\Projects\SW Waverley\PC1569 Bramley & Wonersh area 20mph Tranche 2\6. Drawings\Current\PC1569 Bramley & Wonersh - Presentation.dwg

A1