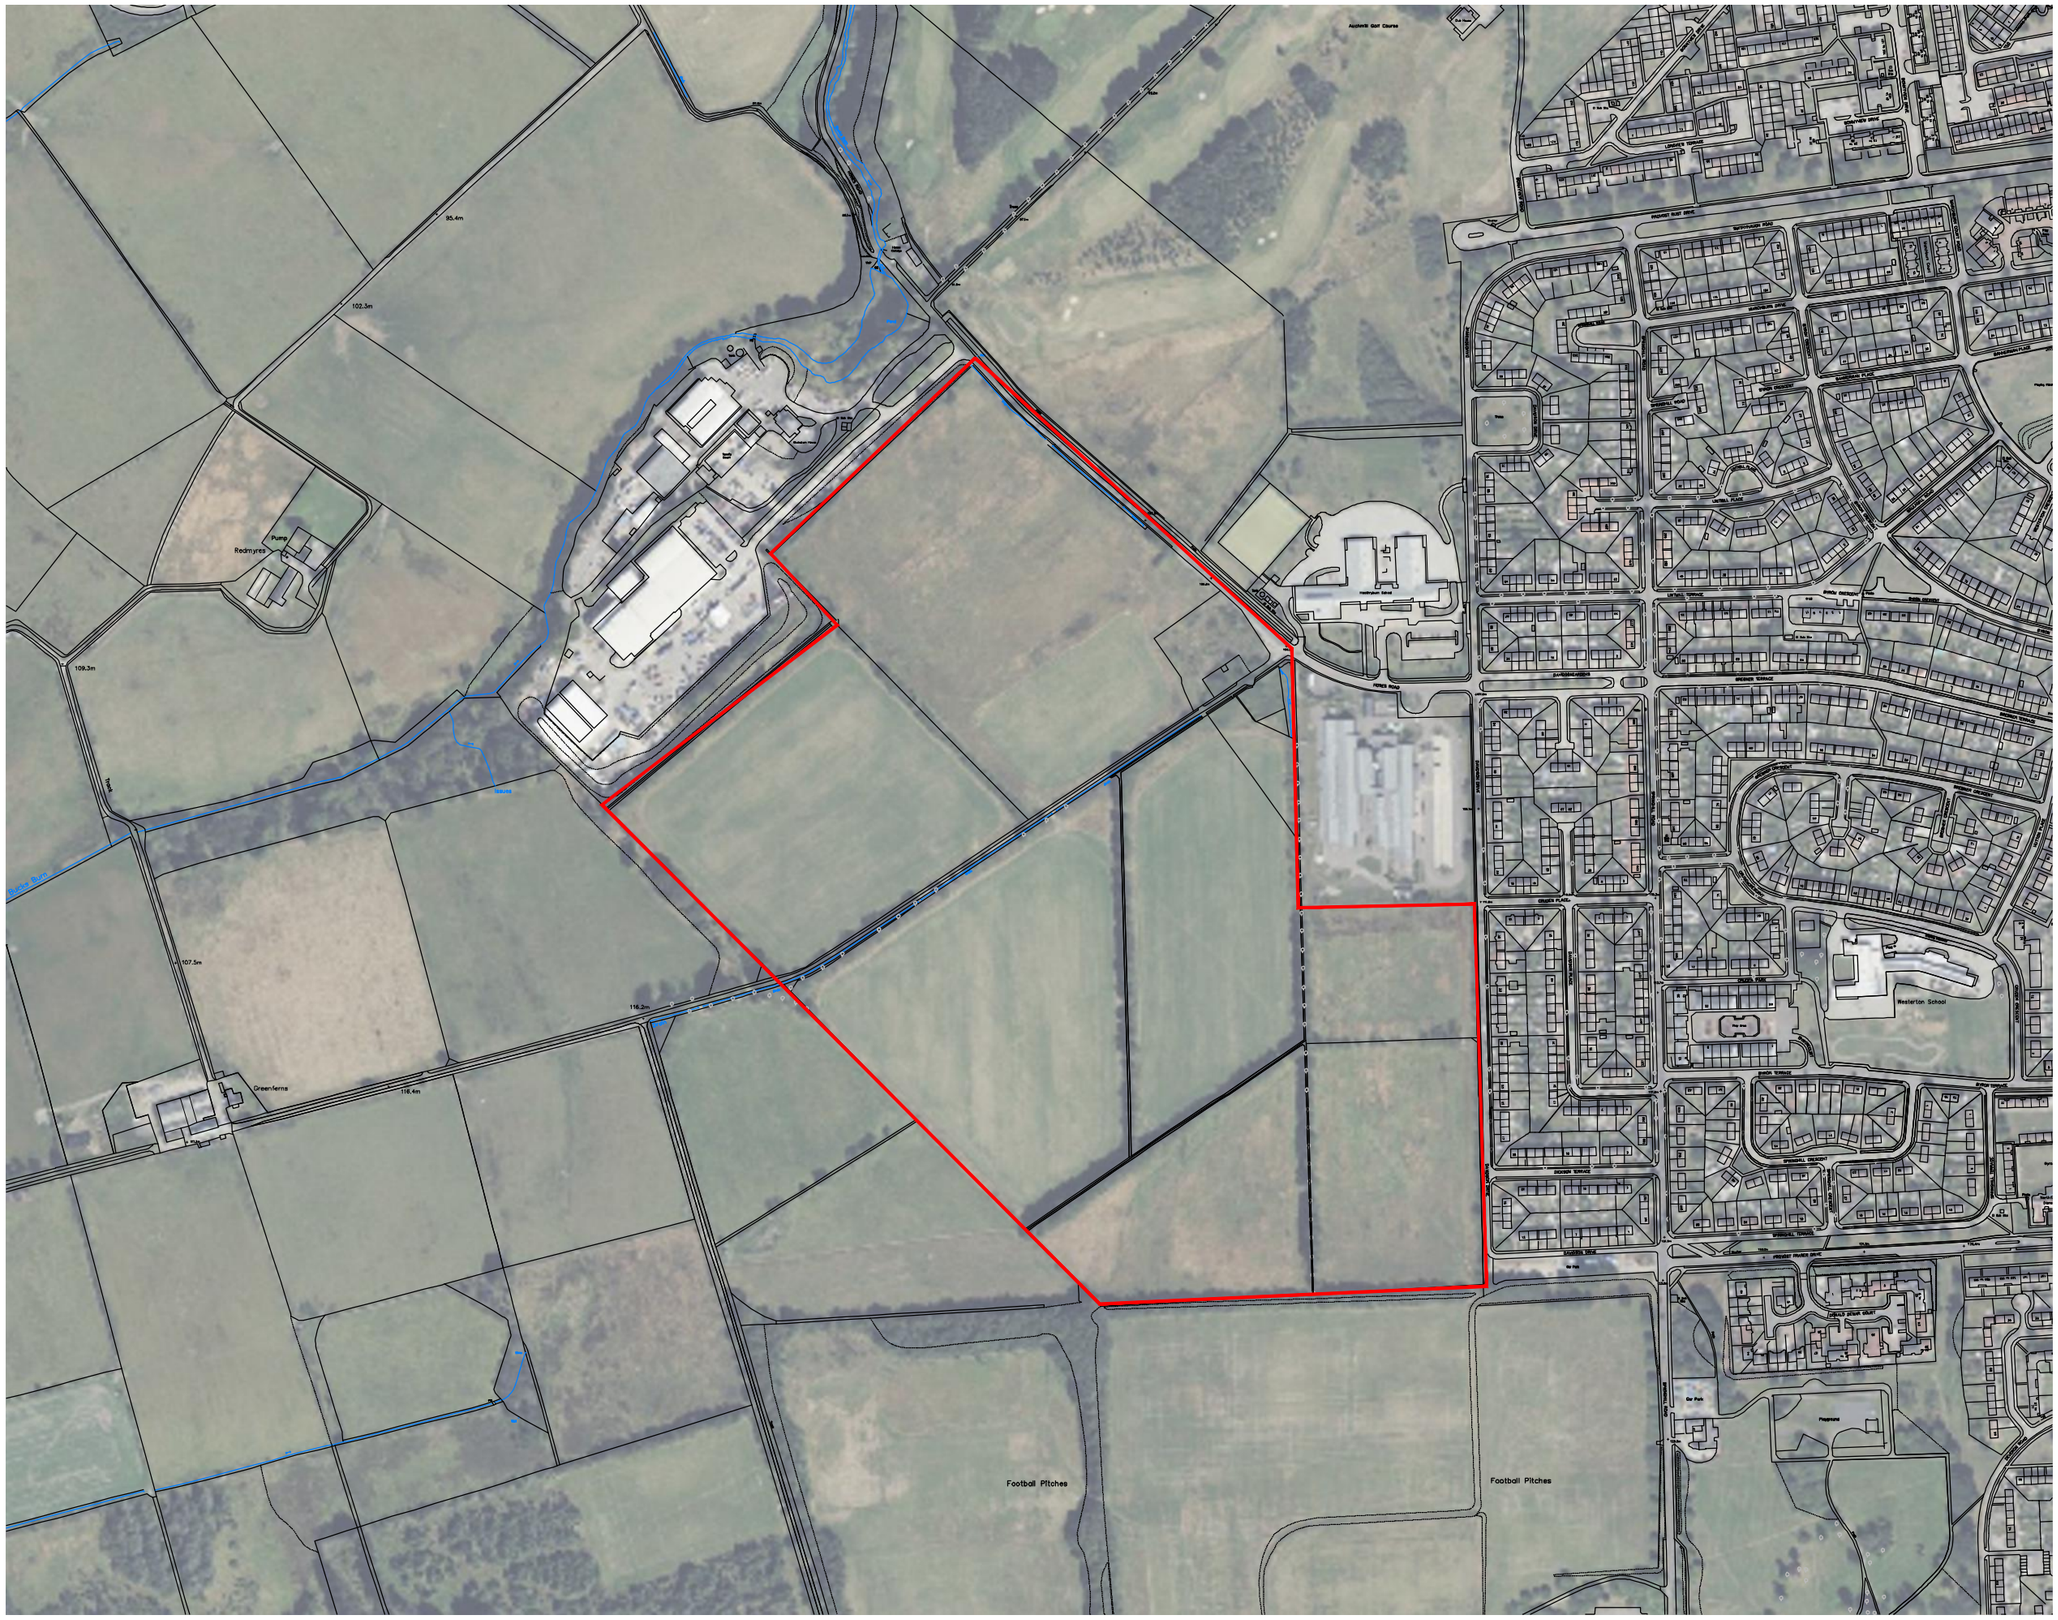


1:5000@A3

0 20 200m

Rev	Description	Date

MACKIE RAMSAY TAYLOR ARCHITECTS

01224 639295
mail@mrtarchitects.com
www.mrtarchitects.com

21-23 Waverley Place
Aberdeen
AB10 1XH

Project
NORTHFIELD ASSET REVIEW

NORTHFIELD
ABERDEEN

Drawing
LOCATION PLAN
SITE B
GREENFERNS DEVELOPMENT SITE

Scale 1:5000@A3

Status INFO

Date June 2025

Drawn By AHT

Drawing No.
2350-MRT-02-XX-LD-A-90002