

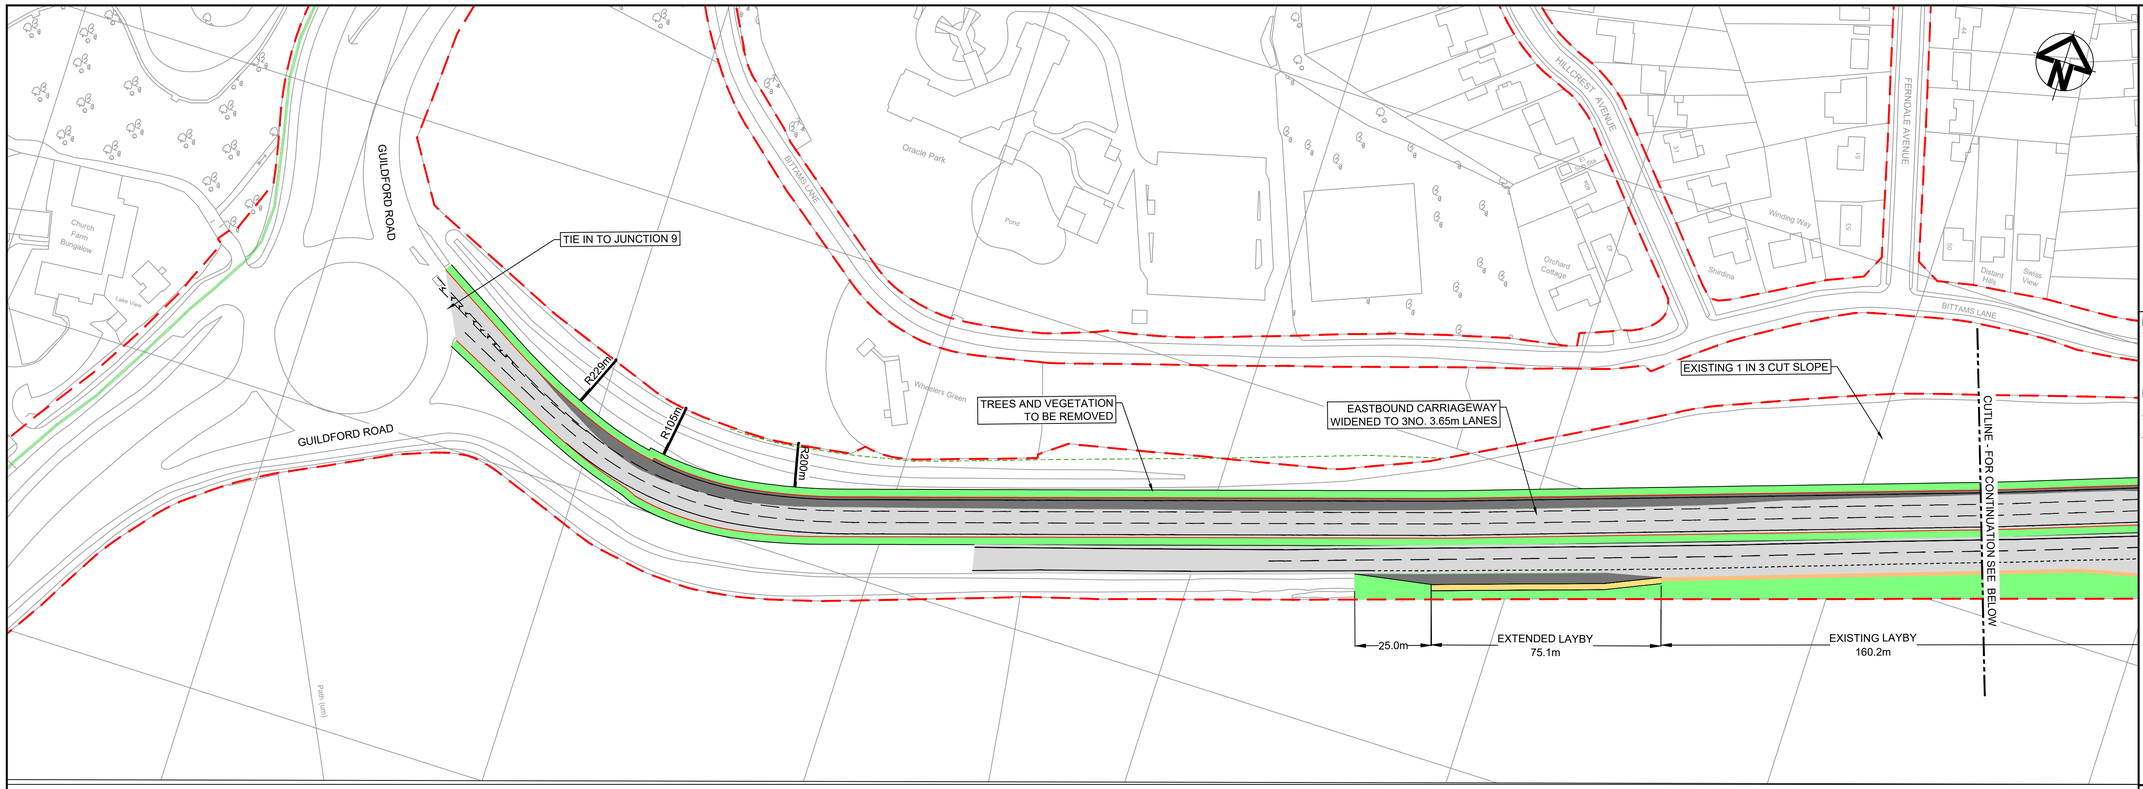


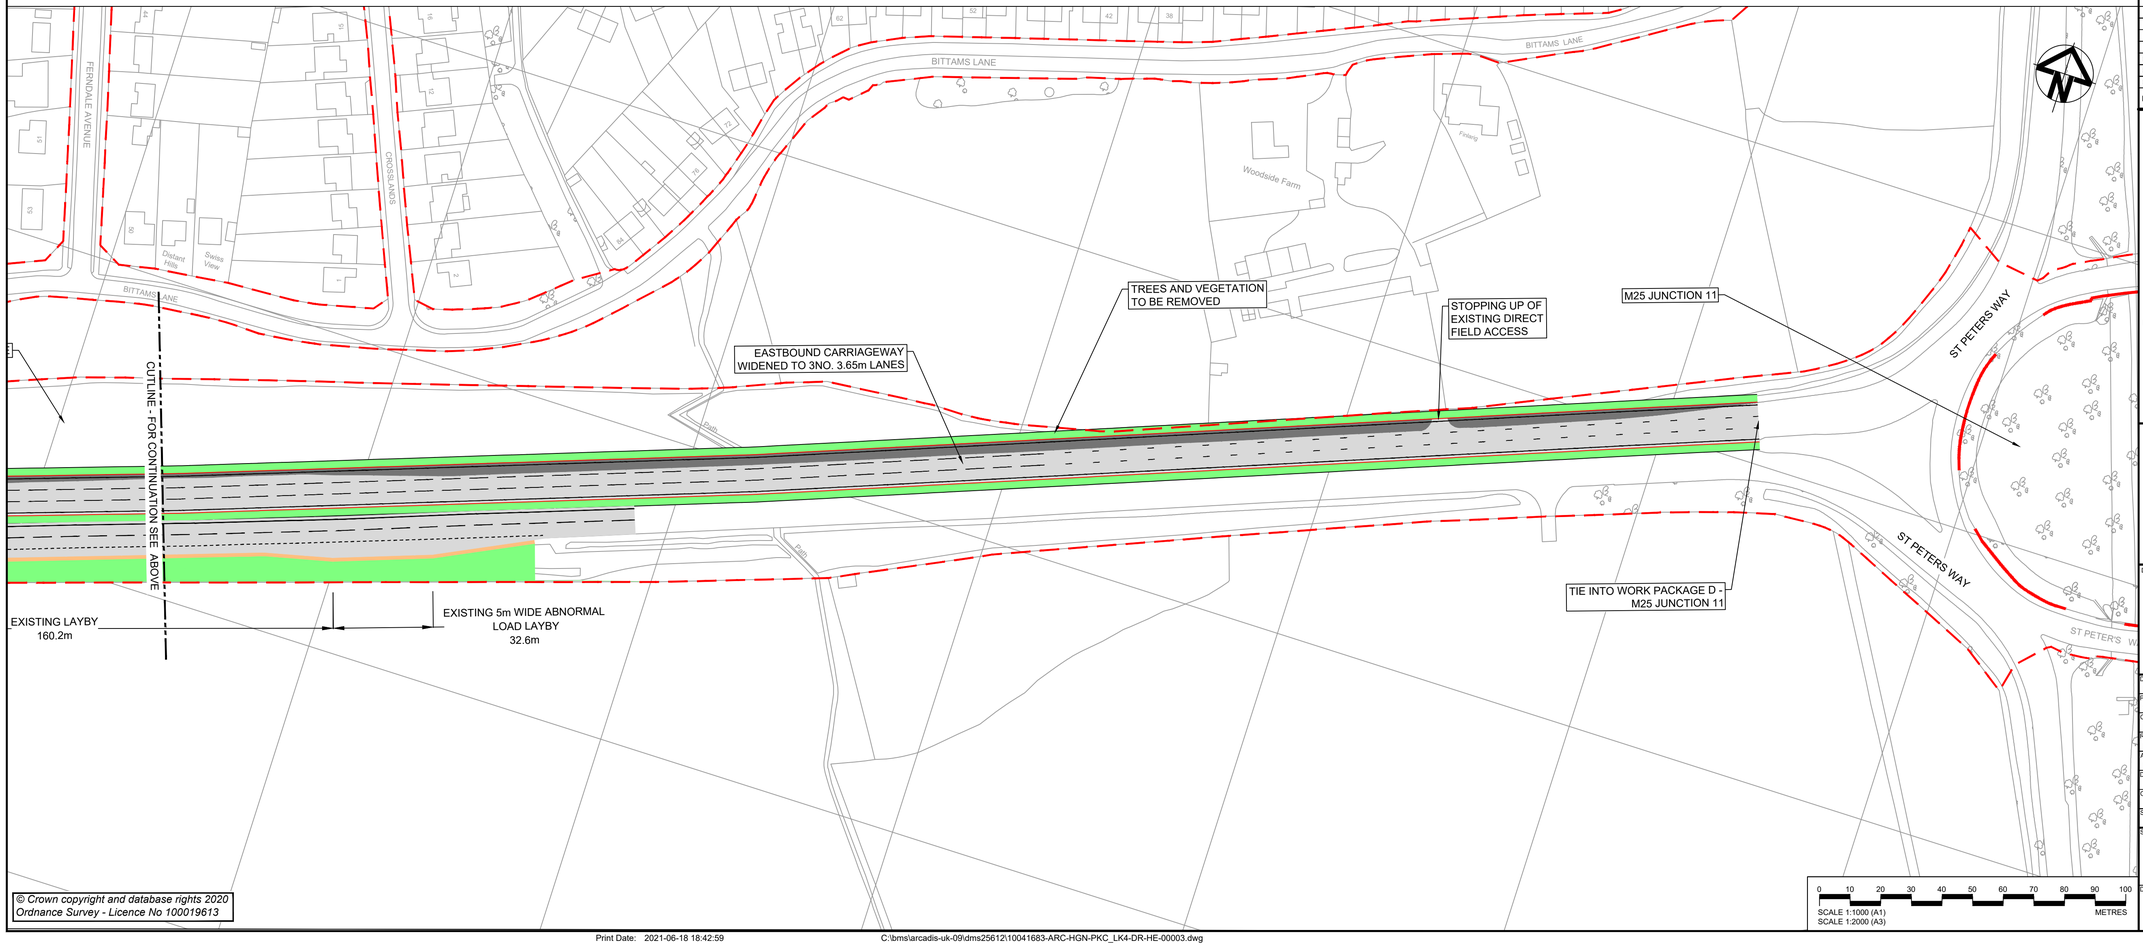

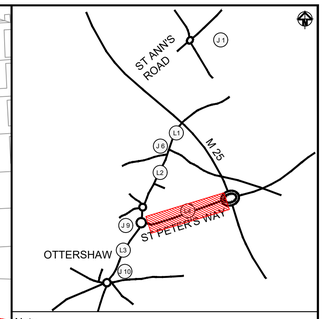

Note:-

1. Design layouts are not finalised and are work in progress only. Design and ancillary elements such as WCH routes, crossing points and signal locations are not finalised and subject to change.

Legend:-

- UNCONTROLLED CROSSING
- CONTROLLED CROSSING
- HIGHWAY BOUNDARY
- EXISTING NCN 223 ROUTE
- KERB LINE
- EXISTING CARRIAGEWAY
- CARRIAGEWAY WIDENING
- FOOTWAY OR HARDSTANDING
- VEGETATION / GRASSED AREA OR VERGE
- ADDITIONAL THIRD PARTY LAND REQUIRED
- TREES WITH TPO'S REMOVED
- TREES REMOVED (NO TPO'S)
- AREA OF TREES AND VEGETATION TO BE REMOVED

Rev	Date	Description	Prod.	Chk.	Rev.	App.
P01	JAN 21	First Issue	TP	RT	NH	EV
P02	APR 21	Feasibility Stage	TP	SP	NH	EV
P03	JUN 21	Public Consultation	SP	RT	NH	EV

SURREY COUNTY COUNCIL

Homes England

Runnymede BOROUGH COUNCIL

Project:

A320 HIF SCHEME
NORTH OF WOKING
STAGE 2

ARCADIS

Registered office:
Arcadis House
34 York Way
London
N1 9AB

Coordinating office:
The Surrey Research Park
10 Medawar Road
Guildford GU2 7AR
Tel: 44 (0)1483 803000

www.arcadis.com

© Copyright reserved

Drawing Title:

Work Package C
Link 4 - Option 3
Eastbound 3 lanes
No layby

Designed: P.P.Thomas	Signed: Digitally Signed	Date: Jun 21
Produced: S.Panesar	Signed: Digitally Signed	Date: Jun 21
Checked: R.Tyrer	Signed: Digitally Signed	Date: Jun 21
Reviewed: N.Henderson	Signed: Digitally Signed	Date: Jun 21
Approved: E.Vrabie	Signed: Digitally Signed	Date: Jun 21

Design Stage: Preliminary Design

Original Size: A1	Grid: OS	Datum: AOD
Suitability Code: S2	Scale: 1:1000	Project Number: 10041683

Suitability Description: Suitable for Information

Drawing Number: 10041683 - ARC - HGN - PKC_LK4 - DR - HE - 00003

Revision: P03

SCALE 1:1000 (A1)
SCALE 1:2000 (A3)

0 10 20 30 40 50 60 70 80 90 100 METRES

© Crown copyright and database rights 2020
Ordnance Survey - Licence No 100019613

Print Date: 2021-06-18 18:42:59

C:\bms\arcadis-uk-09\dms25612\10041683-ARC-HGN-PKC_LK4-DR-HE-00003.dwg